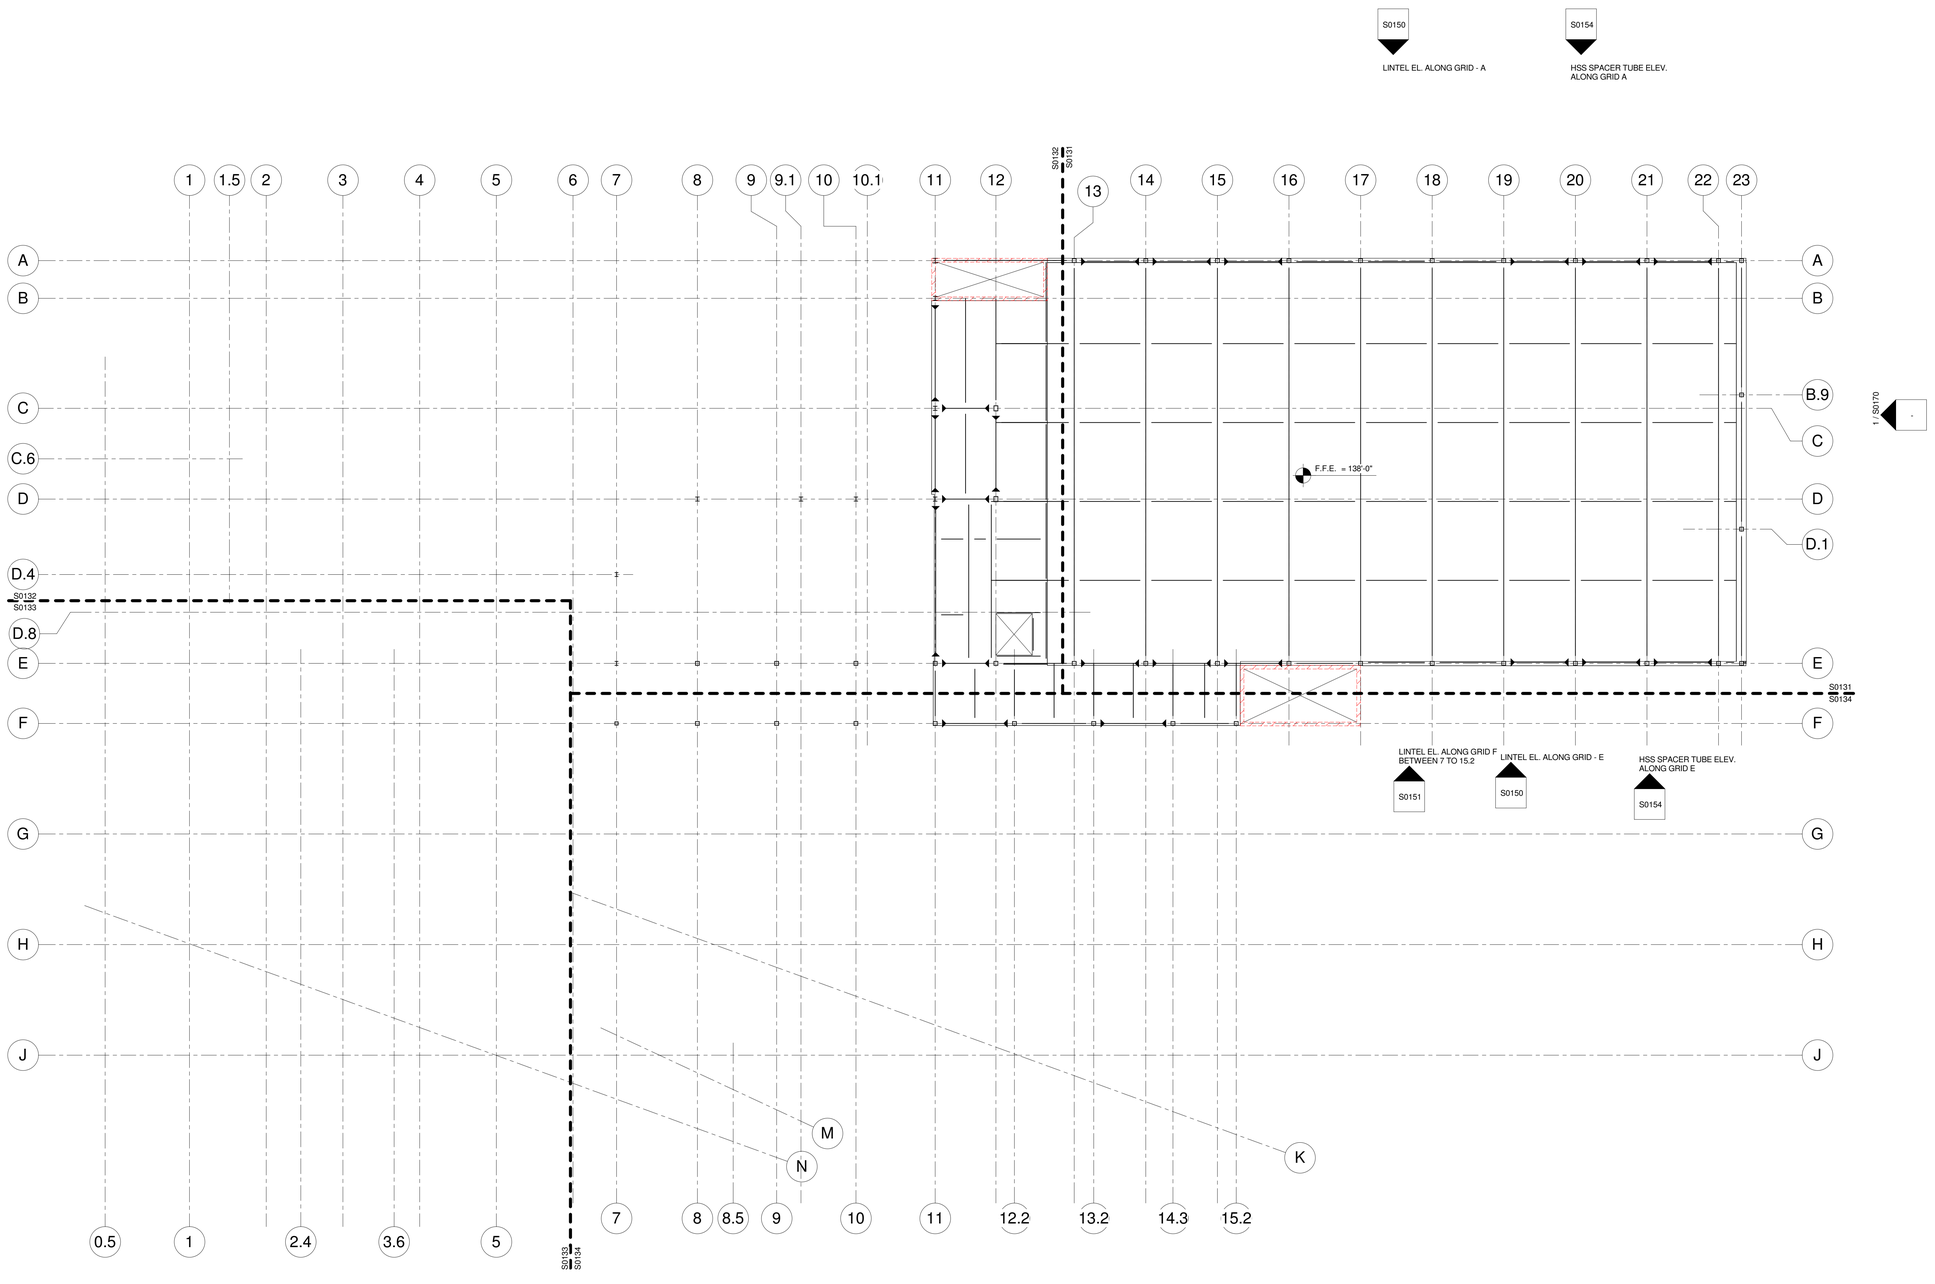

OVERALL LEVEL 02 FLOOR FRAMING PLAN

SCALE : 1/16" = 1'-0"

1
S0130

LEGEND:

= CLOUDED ITEMS WHERE CHANGED PER ADDENDUM

1 ← ADDENDUM NUMBER

DISCLAIMER NOTE:

THIS SET OF CONSTRUCTION DRAWINGS HAS BEEN UPDATED TO INCLUDE ANY CHANGES ISSUED THROUGH ADDENDUM OR OTHER MEANS. EVERY EFFORT HAS BEEN TAKEN TO INCLUDE ALL CHANGES TO DATE. THE CONTRACTOR IS STILL RESPONSIBLE FOR PROVIDING ANY ITEMS THAT WERE SHOWN AS PART OF THE ORIGINAL BID SET THAT MAY HAVE BEEN OVERLOOKED AND NOT INCLUDED IN THIS SET.

© Cannon Design 2010
All rights reserved. No part of this document may be reproduced or distributed in any form, without prior written authorization by The Cannon Corporation.

16-04-2012 17:05:12

University of Louisville - Student Recreation Center (Phase #4 - Construction Set) Louisville, Ky

RANGASWAMY AND ASSOC., INC.
Suite 420, The Landmark Building
Louisville, Kentucky 40202
Phone : (502)589-2270 ; Fax : (502)589-2240 ; www.rangaswamy.com

Omni ARCHITECTS
212 North Upper Street
Lexington, Kentucky 40507-1001
p.859.252.6664 f.859.253.2358
www.omniarchitects.com

CANNONDESIGN

#	Revision Date

Drawing Name: OVERALL LEVEL 02 FLOOR FRAMING PLAN

U of L Project Number:

Project Number: Omni - 1105.00 Cannon - 03667.00

Date: April 16, 2012

Drawn By: VPP Checked By: ANTHONY

S0130