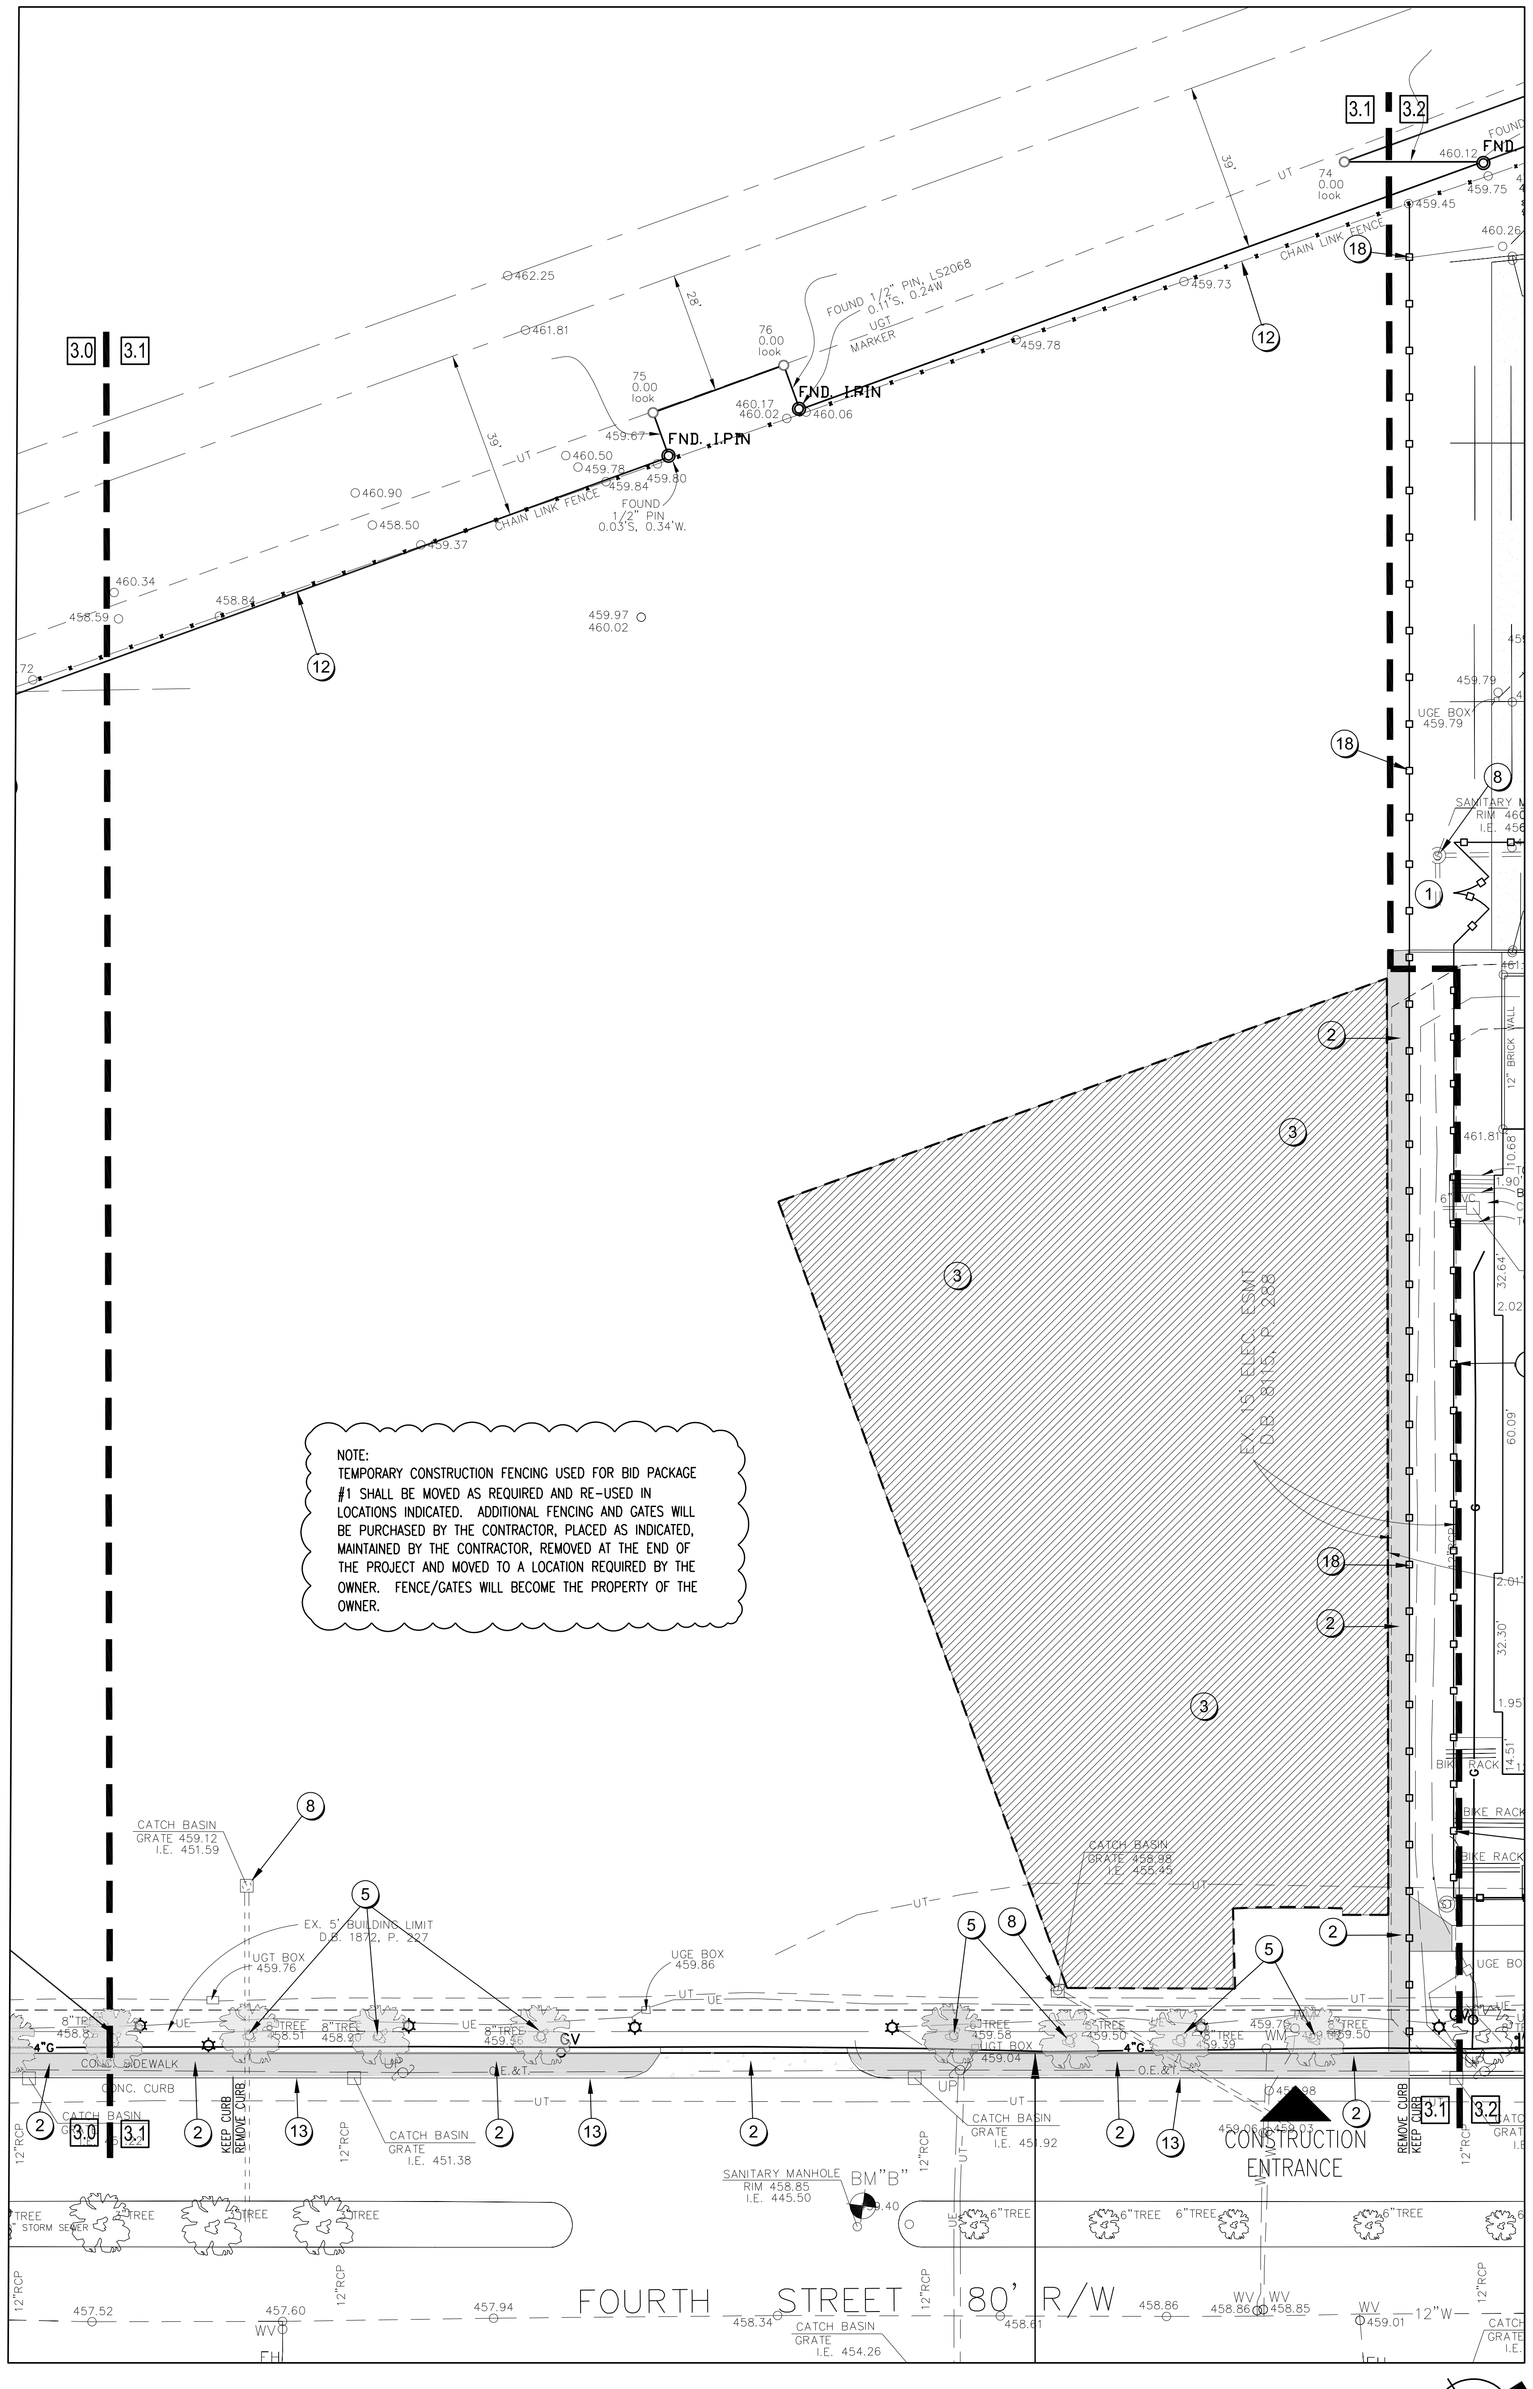

DEMOLITION PLAN: PHASE 2

SCALE: 1"=20'-0"

0 10 20 40

DEMOLITION NOTES

1. CONTRACTOR TO LOCATE ALL UNDERGROUND UTILITIES PRIOR TO DEMOLITION WORK.
2. SAWCUT PAVEMENT IN CLEAN STRAIGHT LINES. COORDINATE SAWCUTS WITH PROPOSED LAYOUT.
3. REFER TO LAYOUT PLAN TO ENSURE THE EXTENT OF DEMOLITION ACTIVITIES MATCHES IMPROVEMENTS.
4. THE CONTRACTOR SHALL ESTABLISH TRAFFIC CONTROL AND SIGNING AS REQUIRED BY THE OWNER TO ALLOW STAFF AND STUDENT ACCESS TO THE BUILDING THROUGHOUT THE PROJECT. PROVIDE TEMPORARY BARRICADES, TRAFFIC BARRELS, AND FLAGMEN AS NECESSARY FOR PEDESTRIAN AND MOTORIST SAFETY. LANE CLOSURES, TEMPORARY SIGNAGE AND NIGHT BARRICADES SHALL COMPLY WITH KYDOH AND THE MANUAL ON UNIFORM TRAFFIC CONTROL DEVICES (MUTCD) – LATEST EDITIONS.
5. DURING CONSTRUCTION, THE WORK AREA SHALL BE KEPT CLEAR OF DEBRIS AND MUD WHICH WOULD CREATE A HAZARD TO THE PEDESTRIAN AND MOTORIST.
6. ALL DEMOLISHED MATERIALS SHALL BE REMOVED FROM THE SITE AND DISPOSED OF IN A LAWFUL MANNER. CONTRACTOR SHALL PAY ALL HAULING, LANDFILL EXPENSES AND OBTAIN ANY NECCESSARY PERMITS TO DO SO. ALL DEMOLISHED CONCRETE AND ASPHALT SHALL BE DROPPED OF A RECYCLING FACILITY THAT WILL BE COMPLIANT WITH ALL REQUIREMENTS NECESSARY TO OBTAIN LEED ___POINTS. CONTRACTOR SAHLL BE RESPONSIBLE FOR TRACKING, QUANTIFYING AND RECORDING THE RECYCLING ACTIVITIES.
7. EXISTING PAVING AND SIDEWALKS SCHEDULED TO REMAIN SHALL BE PROTECTED OR REPLACED IF DAMAGED.
8. CONTRACTOR RESPONSIBLE FOR OBSERVATION OF SITE PRIOR TO BIDDING TO DETERMINE QUALITY, QUANTITY AND VALUE OF ITEMS TO BE DEMOLISHED AND REMOVED.
9. IT SHALL BE THE CONTRACTORS RESPONSIBILITY TO FULLY PROTECT ALL STRUCTURES. CONTRACTOR SHALL BE RESPONSIBLE FOR REPAIRS TO DAMAGED STRUCTURES. THIS ALSO INCLUDES REPAIRS TO CITY STREETS.
10. ALL UTILITY MANHOLES, RIM ELEVATIONS TO BE ADJUSTED TO PROPOSED GRADE ELEVATIONS.
11. CONTRACTOR TO PROVIDE TEMPORARY ACCESS RAMPS/ ROUTES AS NEEDED TO SCHOOL DURING CONSTRUCTION.
12. CONTRACTOR SHALL OBTAIN AND PAY FEES FOR ALL APPLICABLE PERMITS.
13. ASPHALT PAVEMENT DAMAGED AS A RESULT OF CONSTRUCTION OPERATIONS IS TO BE REPAIRED PER THE ASPHALT RESTORATION DETAIL OR APPROVED MEASURES.
14. ALL CONSTRUCTION AND MATERIALS INSTALLED WITHIN THE RIGHT-OF-WAY SHALL CONFORM TO LFUCG STANDARDS.
15. CONTRACTOR SHALL PROVIDE TEMP. 8' HT. CHAIN-LINK FENCING AS INDICATED, TO KEEP THE PUBLIC OUT OF THE CONSTRUCTION LIMITS AT EACH PHASE OF THE PROJECT.

CODED DEMOLITION NOTES

KEY	DESCRIPTION	
1	TEMPORARY PHASE 2 CONSTRUCTION FENCE AND GATES WHERE INDICATED ON PLANS. COORDINATE W/ PHASE 1 FENCING.	
2	EXISTING CONCRETE PAVEMENT/SIDEWALK TO BE REMOVED. CURB SHALL REMAIN UNLESS OTHERWISE INDICATED.	
3	~~REMOVE & DISPOSE OF ASPHALT AND STONE AGGREGATE TO A DEPTH OF 12" BELOW EXISTING GRADE OR AS REQUIRED FOR COMPLIANCE OF PROPOSED IMPROVEMENTS.~~ REMOVE & DISPOSE OF ASPHALT AND STONE AGGREGATE TO A DEPTH ADEQUATE FOR DISPOSITION TO AN ACCEPTABLE RECYCLING FACILITY IN WHICH LEED CRITERIA WILL BE MET FOR RECYCLING DEMOLISHED MATERIALS.	ADDENDUM #2; ITEM #5 DATED 3-02-2012
4	REMOVE PARKING ISLAND, CURB INLET, ETC.	
5	REMOVE EXISTING TREE/SHRUB INCLUDING STUMP	
6	SAWCUT AND REMOVE STORM/SANITARY PIPE IN ACCORDANCE WITH PROPOSED IMPROVEMENTS	
7	SAWCUT AND REMOVE PORTION OF DUMPSTER WALL ENCLOSURE AS INDICATED FOR COMPLIANCE WITH PROPOSED IMPROVEMENTS.	
8	REMOVE STORM STRUCTURE	
9	SAWCUT: BEGIN/END DEMOLITIONS.	
10	BOLLARD TO BE REMOVED	
11	BOLLARD TO REMAIN AND BE PROTECTED THRU IMPROVEMENT ACTIVITIES.	
12	EXISTING CHAIN LINK FENCE TO REMAIN	
13	REMOVE CURB. SAWCUT WHERE APPLICABLE	
14	TEMPORARY FENCE AND GATE TO BE PLACED BETWEEN 6/01/13 – 7/01/13 DURING CONSTRUCTION OF THE SIDEWALK AREA. FENCE AND GATES TO BE REMOVED UPON ACCEPTANCE OF WORK ON 7/01/13 OR AS APPROVED BY OWNER.	
15	EXISTING BIKE RACK CONCRETE PAD LOCATED AT SOUTHEAST CORNER OF KURZ HALL SHALL BE SAWCUT AS NECESSARY TO ACCOMODATE PROPOSED IMPROVEMENTS.	
16	EXISTING STORM STRUCTURE SHALL RECEIVE A CONC. COLLAR TO MEET AND MATCH PROPOSED GRADES.	
17	~~SAWCUT AND REMOVE ASPHALT PAVEMENT WITHIN PEDESTRIAN CROSSWALK AS NECESSARY TO ACCOMODATE IMPROVEMENTS. REPLACE ASPHALT PAVEMENT AS NECESSARY, MEET & MATCH ADJACENT.~~ SAWCUT AND REMOVE ASPHALT PAVEMENT WITHIN PEDESTRIAN CROSSWALK AS NECESSARY TO ACCOMODATE IMPROVEMENTS. REPLACE WITH CONCRETE SIDEWALK PER ADDENDUM EXHIBIT SD-E.	ADDENDUM #2; ITEM #7 DATED 3-02-2012
18	BID PACKAGE #1 TEMPORARY FENCE LOCATION TO BE RELOCATED AS INDICATED (NOTE #1).	
19	EXISTING ASPHALT TO BE MILLED AND PREPARED FOR ASPHALT OVERLAY.	
20	TEMPORARY SIGN (SEE ADDENDUM) WHICH SHALL READ: "SIDEWALK CLOSED AHEAD".	
21	FENCING AND GATES TO BE INSTALLED PRIOR TO CONSTRUCTION OF NEW CONCRETE WALKWAY ON THE WEST SIDE OF KURZ HALL. UPON COMPLETION OF SIDEWALK CONSTRUCTION. THE FENCING AND GATES SHALL BE REMOVED AND TAKEN TO LOCATION ON CAMPUS AS DIRECTED BY OWNER. THE FENCING SHALL BECOME THE PROPERTY OF THE OWNER.	

PURPOSE OF THESE DRAWINGS IS TO REFLECT ALL CHANGES AND CLARIFICATIONS MADE THRU PREVIOUSLY ISSUED ADDENDA. CONTRACTOR IS RESPONSIBLE FOR ADHERENCE TO IMPROVEMENTS REFLECTED IN THE CONTRACT BIDS AND SPECIFICATIONS.

FOR LOCATION OF UNDERGROUND UTILITIES, CALL B.U.D.
1-502-266-5123 (2) WORKING DAYS IN ADVANCE OF DIGGING

100 % CD's

Louisville, Ky

University of Louisville - Student Recreational Facility (Bid Phase #4)

Consolidated Addenda 3-11-12

Omni ARCHITECTS
212 North Upper Street
Lexington, Kentucky
40507-1001
p 859.252.6664
f 859.253.2388
www.omniarchitects.com

ENVIRONMENTS FULLY REALIZED
CARMAN
Landscape Architecture • Land Planning • Site Engineering
310 OLD EAST VINE STREET LEXINGTON, KY 40506
P: (859) 254-9803 F: (859) 255-8625

#	Revision	Date
1		
2		
3		
4		
5		
6		
7		
8		

Drawing Name / Description	DEMOLITION PLAN
U of L Project Number:	
A&E Project Number:	
Date:	JANUARY, 2012
Drawn By: SDS	Checked By: JLC / KLW

SD-3.1