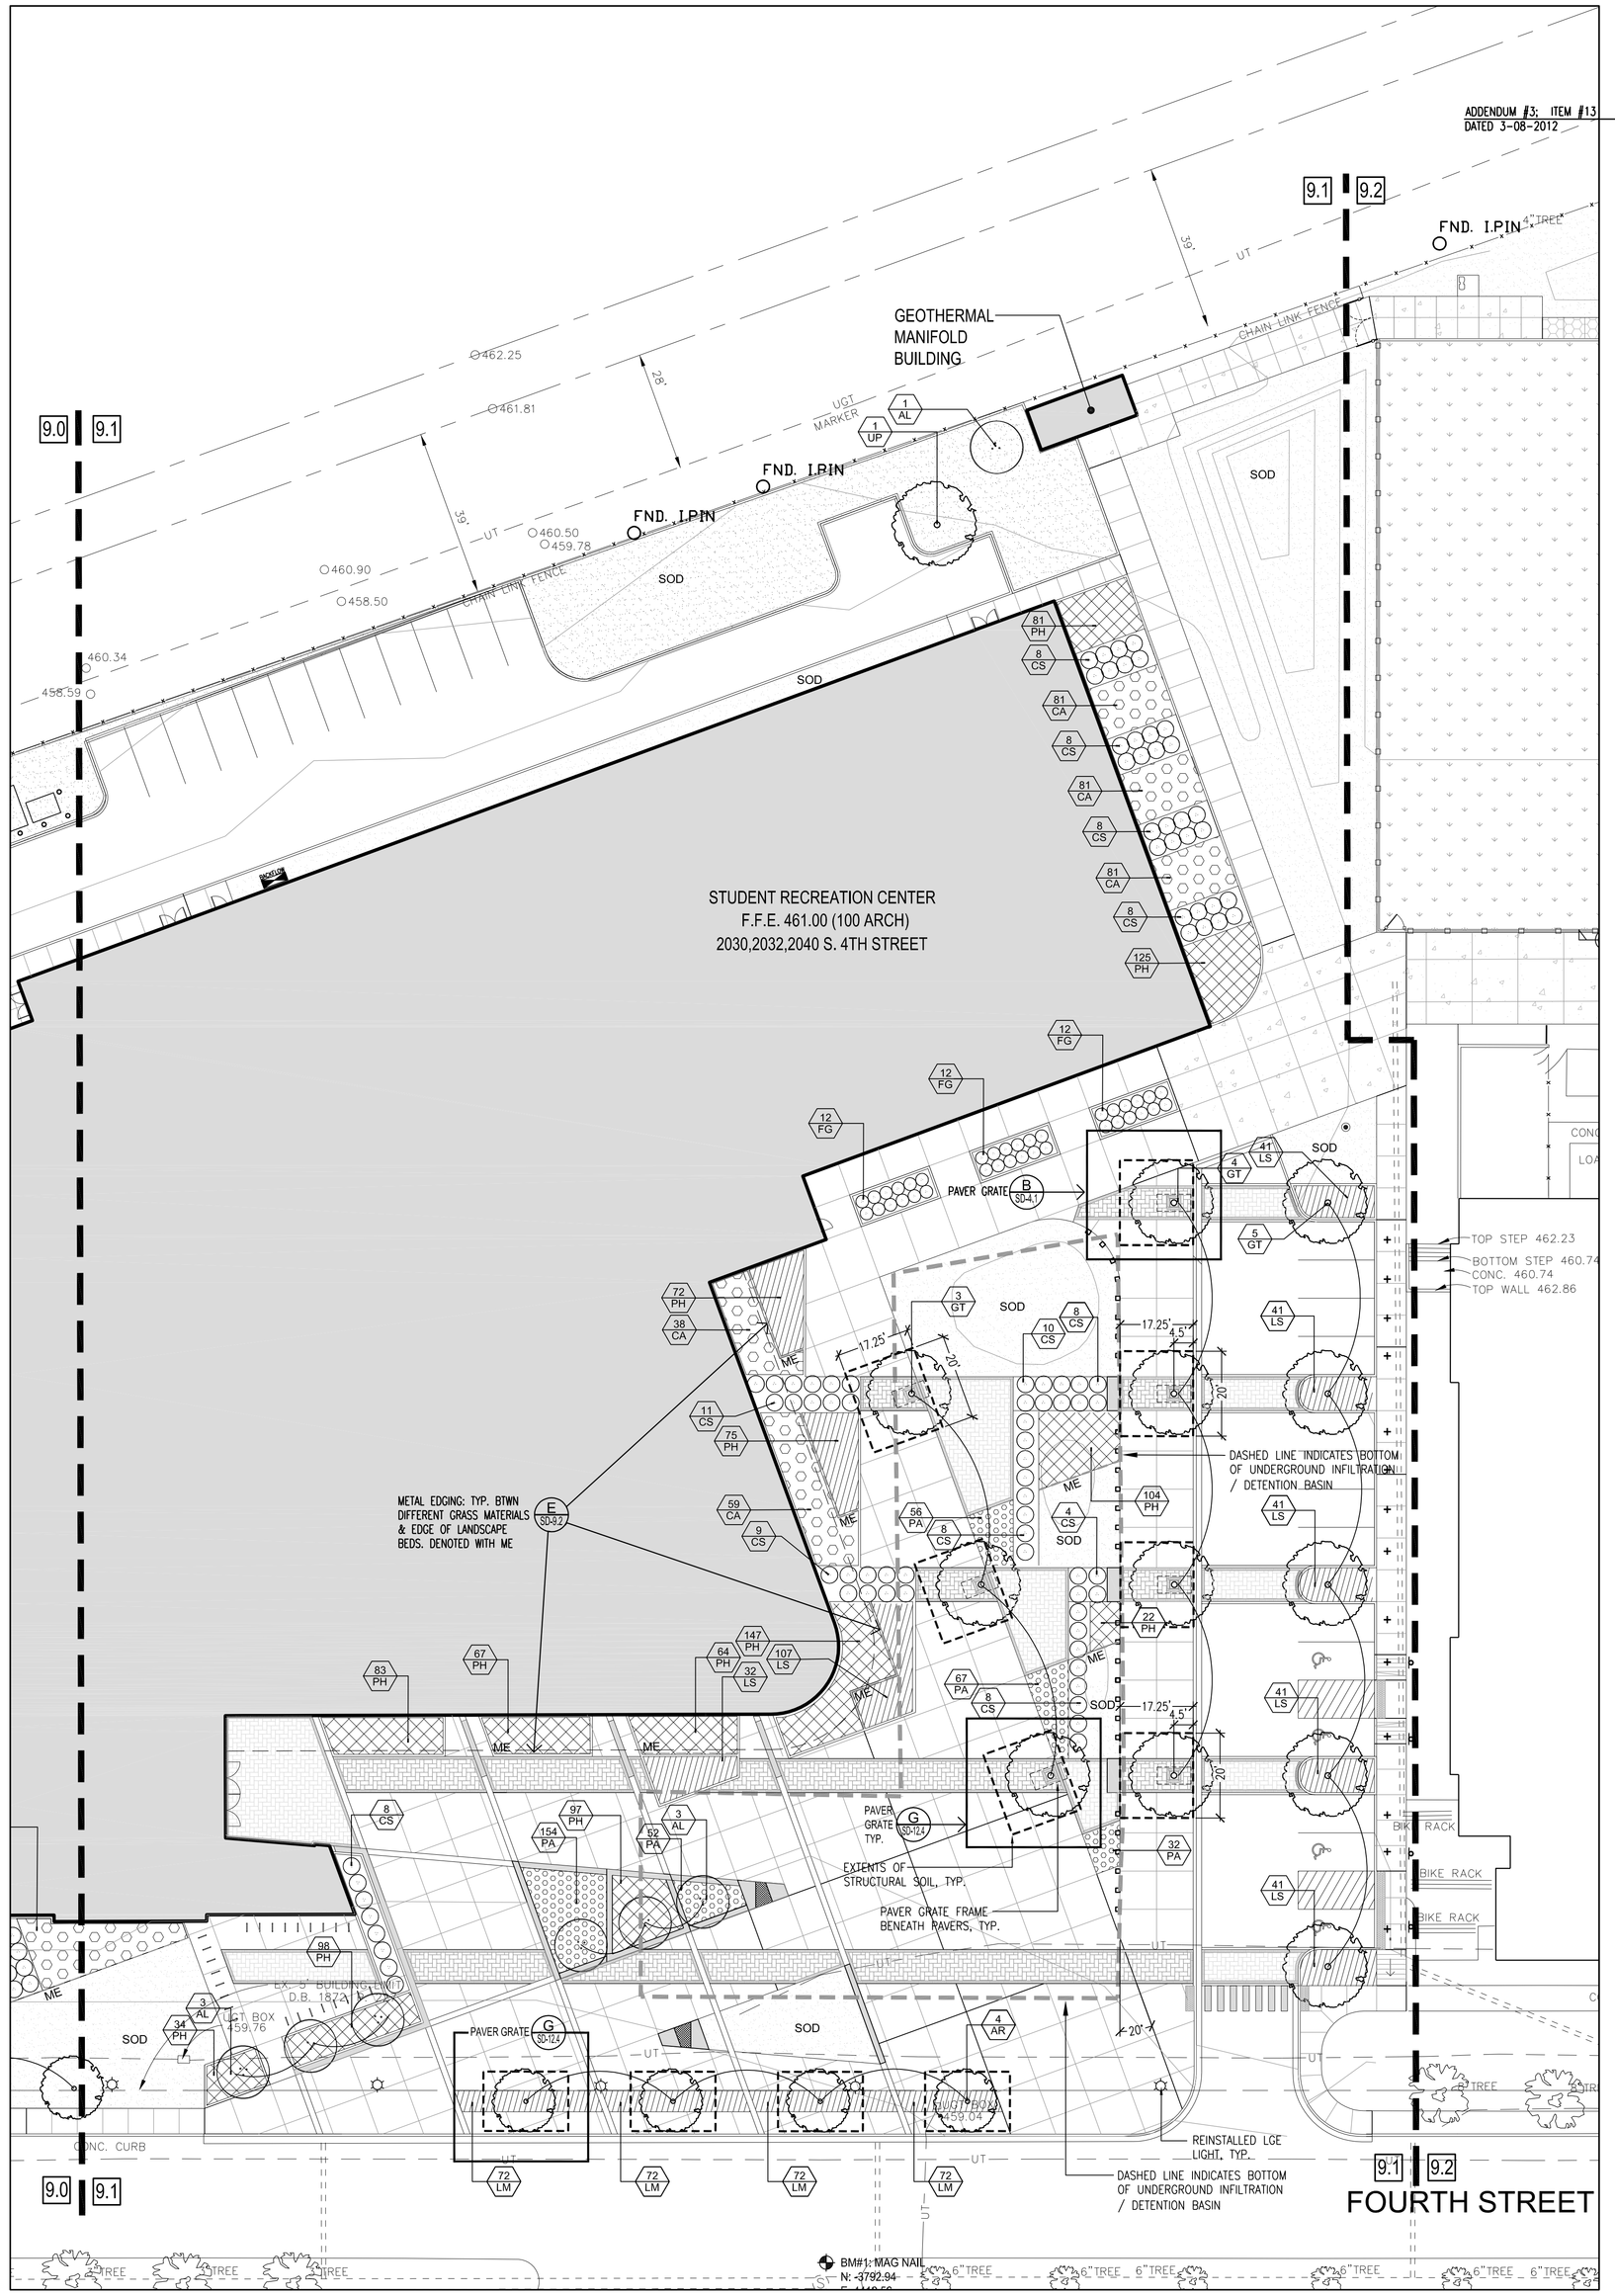

SITE LANDSCAPE PLAN

SCALE: 1"=20'-0"

0 10 20 40

ADDENDUM #3: ITEM #13
DATED 3-08-2012

ADDENDUM #4: ITEM #7
DATED 3-13-2012

PLANTING SCHEDULE

KEY	BOTANICAL NAME	COMMON NAME	QUAN.	SPECIFICATIONS
CANOPY TREES				
AL	Amelanchier laevis	Allegheny Serviceberry	13	2.5"cal. B&B: 6' min. clr. trunk
AR	Acer rubrum 'Armstrong'	Armstrong Red Maple	11	2.5"cal. B&B: 6' min. clr. trunk
GT	Gleditsia triacanthos 'Skyline'	Thornless Honeylocust	15	3"cal. B&B: 6' min. clr. trunk
	Ulmus parvifolia 'Emer II'	Lacebark Elm	12	
UP	Ulmus parvifolia 'Allee'	Lacebark Elm	6	2.5"cal. B&B: 6' min. clr. trunk
SHRUBS/GROUNDOVER				
CA	Calamagrostis arundinacea 'Karl Foerster'	Foerster's Feather Reed Grass	629	3 gal.: 30" spacing
CS	Cornus sericea	Red Osier Dogwood	133	~~30 gal.: 60" spacing~~ BB 24"-36": 48" spacing
FG	Fothergilla gardenii	Dwarf Fothergilla	61	3 gal.: 36" spacing
LS	Liriope spicata	Creeping Lilyturf	759	1 gal.: 18" spacing
PH	Pennisetum alopecuroides 'hamelin'	Fountain Grass	1424	3 gal.: 18" spacing
PA	Phalaris arundinacea	Ribbon Grass	361	3 gal.: 18" spacing

LANDSCAPE NOTES

1. QUANTITIES AS SHOWN ON THE PLANT LIST ARE FOR CONVENIENCE ONLY. LANDSCAPE CONTRACTOR IS RESPONSIBLE FOR ALL PLANTS SHOWN ON THE PLANTING PLANS. IF DISCREPANCIES ARISE BETWEEN THE PLANT LIST AND PLANTING PLANS, THE PLANS ARE TO OVERRIDE THE PLANT LIST IN ALL CASES.
2. SPECIFIC PLANT MATERIAL LAYOUT MAY VARY DUE TO FIELD CONDITIONS.
3. ALL PLANT MATERIAL SIZES SPECIFIED ARE MINIMUM SIZES. CONTAINER SIZE SHALL BE INCREASED IF NECESSARY TO PROVIDE OVERALL PLANT SIZE SPECIFIED.
4. ALL LAWN AREAS TO BE SOLID SOD UNLESS NOTED OTHERWISE.
5. MULCH SHALL BE SHREDDED HARDWOOD BARK, 3" DEEP MIN.
6. INDIVIDUAL TREES SHALL RECEIVE MULCH SAUCERS WITH A DIAMETER TWICE THAT OF THE ROOTBALL.
7. GROUPINGS OF TREES TO BE WELL-MATCHED IN SIZE AND FORM.
8. CONTRACTOR SHALL REMOVE EXISTING SHRUBS & PERENNIALS IN THE AREAS SHOWN TO RECEIVE NEW PLANTINGS.
9. ALL DISTURBED AREAS, INDICATED ON PLANS OR NOT, SHALL BE SODDED.
10. NO PLANT MATERIALS SHALL BE INSTALLED WITHOUT VISUAL INSPECTION AND APPROVAL OF PLANTS STOCKPILED AT SITE BY LANDSCAPE ARCHITECT.

LANDSCAPE LEGEND

- LARGE CANOPY TREE
- SMALL FLOWERING TREE
- SHRUB
- SOD
- METAL EDGING (ME)
- SYNTHETIC TURF
- EROSION CONTROL BLANKET
- BUILDING AND WALLS
- LANDSCAPE MATERIAL
- + PARKING METER SLEEVE
- QUANTITY / PLANT MATERIAL
- LIMITS OF STRUCTURAL SOILS (SEE SPECS)
- 4'x8' PAVER GRATE SUPPORT SYSTEM
- UNDERGROUND INFILTRATION BASIN SHAPE VARIES IN FIELD

PURPOSE OF THESE DRAWINGS IS TO REFLECT ALL CHANGES AND CLARIFICATIONS MADE THRU PREVIOUSLY ISSUED ADDENDA. CONTRACTOR IS RESPONSIBLE FOR ADHERENCE TO IMPROVEMENTS REFLECTED IN THE CONTRACT BIDS AND SPECIFICATIONS.

FOR LOCATION OF UNDERGROUND UTILITIES, CALL B.U.D. 1-502-266-5123 (2) WORKING DAYS IN ADVANCE OF DIGGING

100 % CD's

Louisville, Ky

Consolidated Addenda 3-11-12

University of Louisville - Student Recreational Facility (Bid Phase #4)

Omni ARCHITECTS
212 North Upper Street
Lexington, Kentucky 40507-1001
p 859.252.6664
f 859.253.1338
www.omniarchitects.com

ENVIRONMENTS FULLY REALIZED
CARMAN
Landscape Architecture • Land Planning • Site Engineering
310 OLD EASTTVINE STREET LEXINGTON, KY 40506
P: (859) 254-9603 F: (859) 255-8625

#	Revision Date
1	
2	
3	
4	
5	
6	
7	
8	

Drawing Name / Description	LANDSCAPE PLAN
U of L Project Number:	
A&E Project Number:	
Date:	JANUARY, 2012
Drawn By:	SDS
Checked By:	JLC / KLW

SD-9.1