04 DETAIL SECTION

A3.14 1/2" = 1'-0"

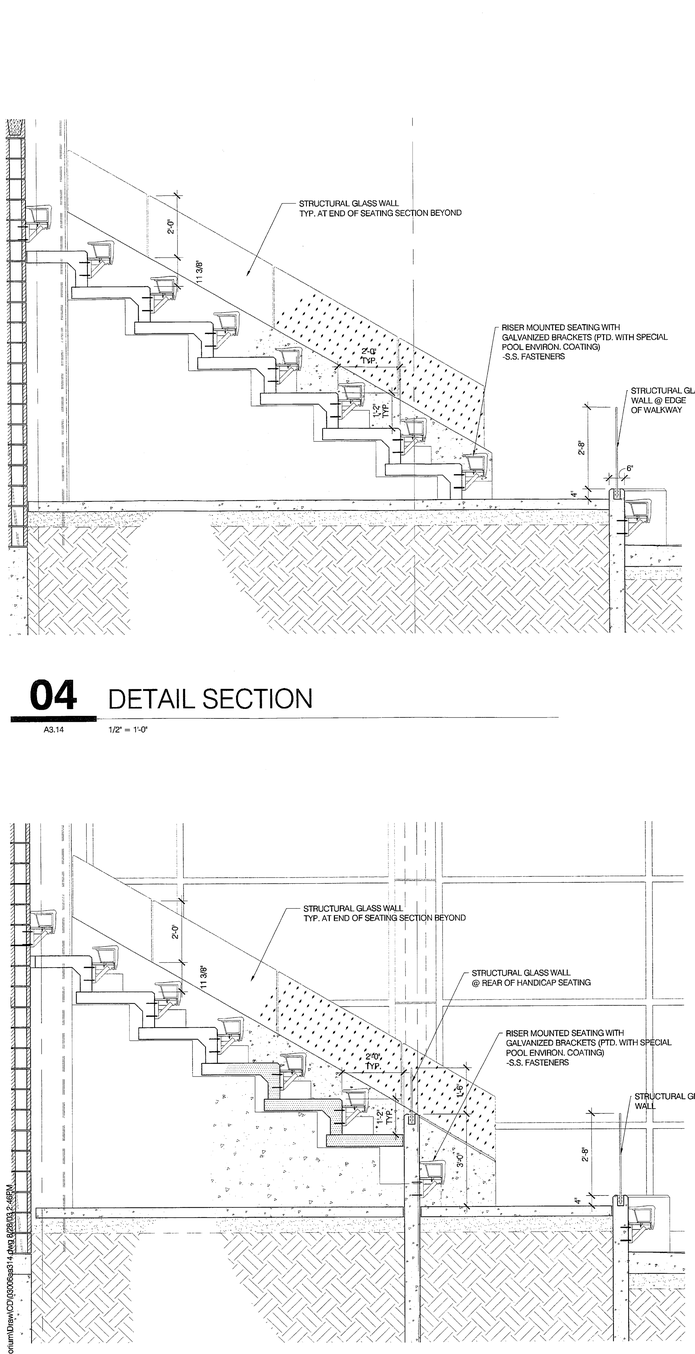

03 DETAIL SECTION

A3.14 1/2" = 1'-0"

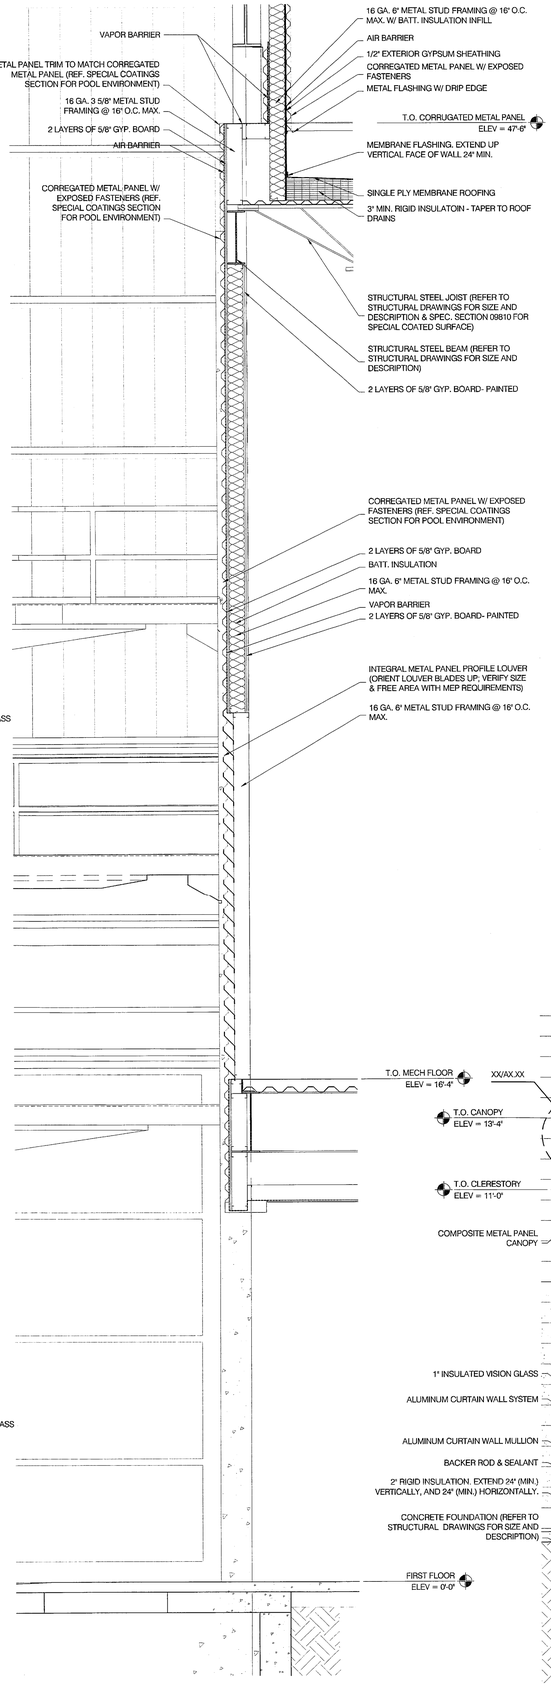

02 WALL SECTION

A3.13 1/2" = 1'-0"

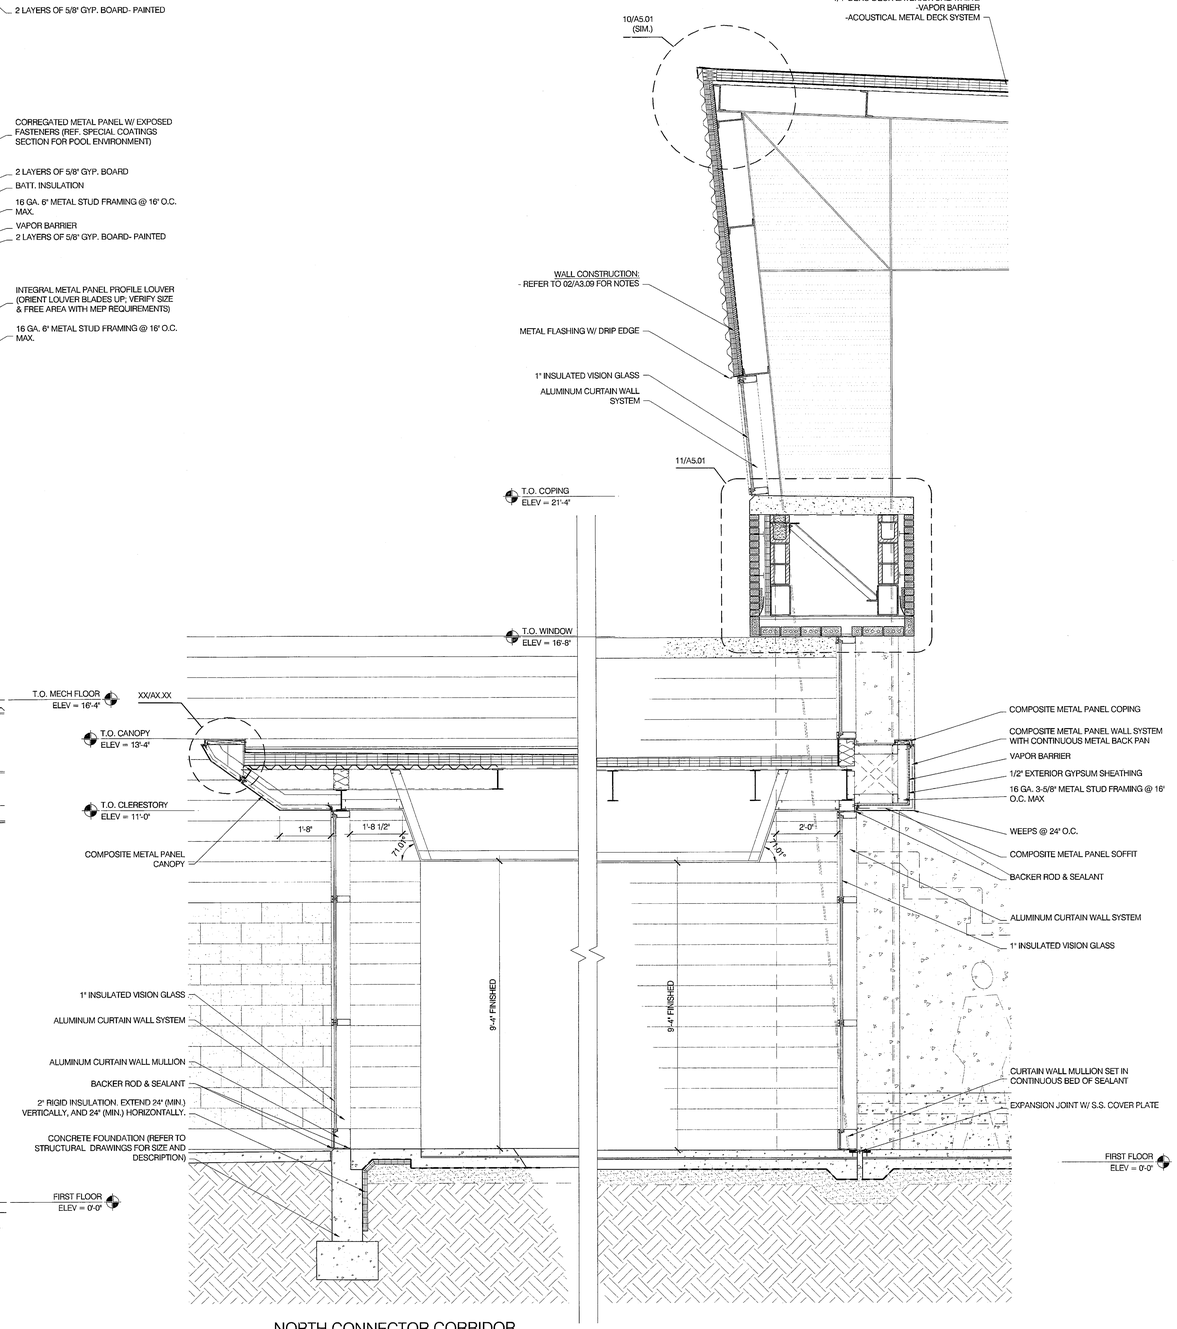

01 NORTH CONNECTOR CORRIDOR WALL SECTION

A3.14 1/2" = 1'-0"

BROWNING DAY MULLINS DIERDORF ARCHITECTS

Browning Day Mullins Dierdorf Architects
Architecture
Landscape Architecture
Planning

334 North Senate Avenue
Indianapolis, Indiana 46204
P: 317.635.5030
F: 317.634.5409
E-Mail: jlindstaedt@bdmd.com

Circle Design Group, Inc.
Mechanical Electrical Plumbing Engineers

5510 South East Street, Suite F
Indianapolis, Indiana 46227
P: 317.781.6200
F: 317.781.6201
E-Mail: kerry@circledesigngroup.com

Lawson Elser Engineering Consultants
Structural Engineers

650 East Carmel Drive, Suite 150
Carmel, Indiana 46032
P: 317.574.9409
F: 317.574.9431
E-Mail: mlawson@lawsonelser.com

Skees Engineering, Inc.
Civil Engineers

400 Blankenbaker Parkway, Suite 300
Louisville, KY 40243
P: 502.254.2344
F: 502.254.3008
E-Mail: dmckinnon@skees.com

JOHN M. DIERDORF REGISTERED No. 3589 STATE OF KENTUCKY ARCHITECT

CERTIFICATION

CONSTRUCTION DOCUMENTS

CARDINAL PARK NATATORIUM

UNIVERSITY OF LOUISVILLE

Project:	03006
Drawn:	D. MCCLOSKEY
Checked:	J. LINDSTAEDT
Scale:	
Issue Date:	AUGUST 27, 2003
Revision:	

WALL SECTIONS

A3.14

OFFICIAL BID DOCUMENT

I:\03Q\03006 - Uofl. Natatorium\Drawn\CD\03006sht314.dwg 8/28/03 2:46PM