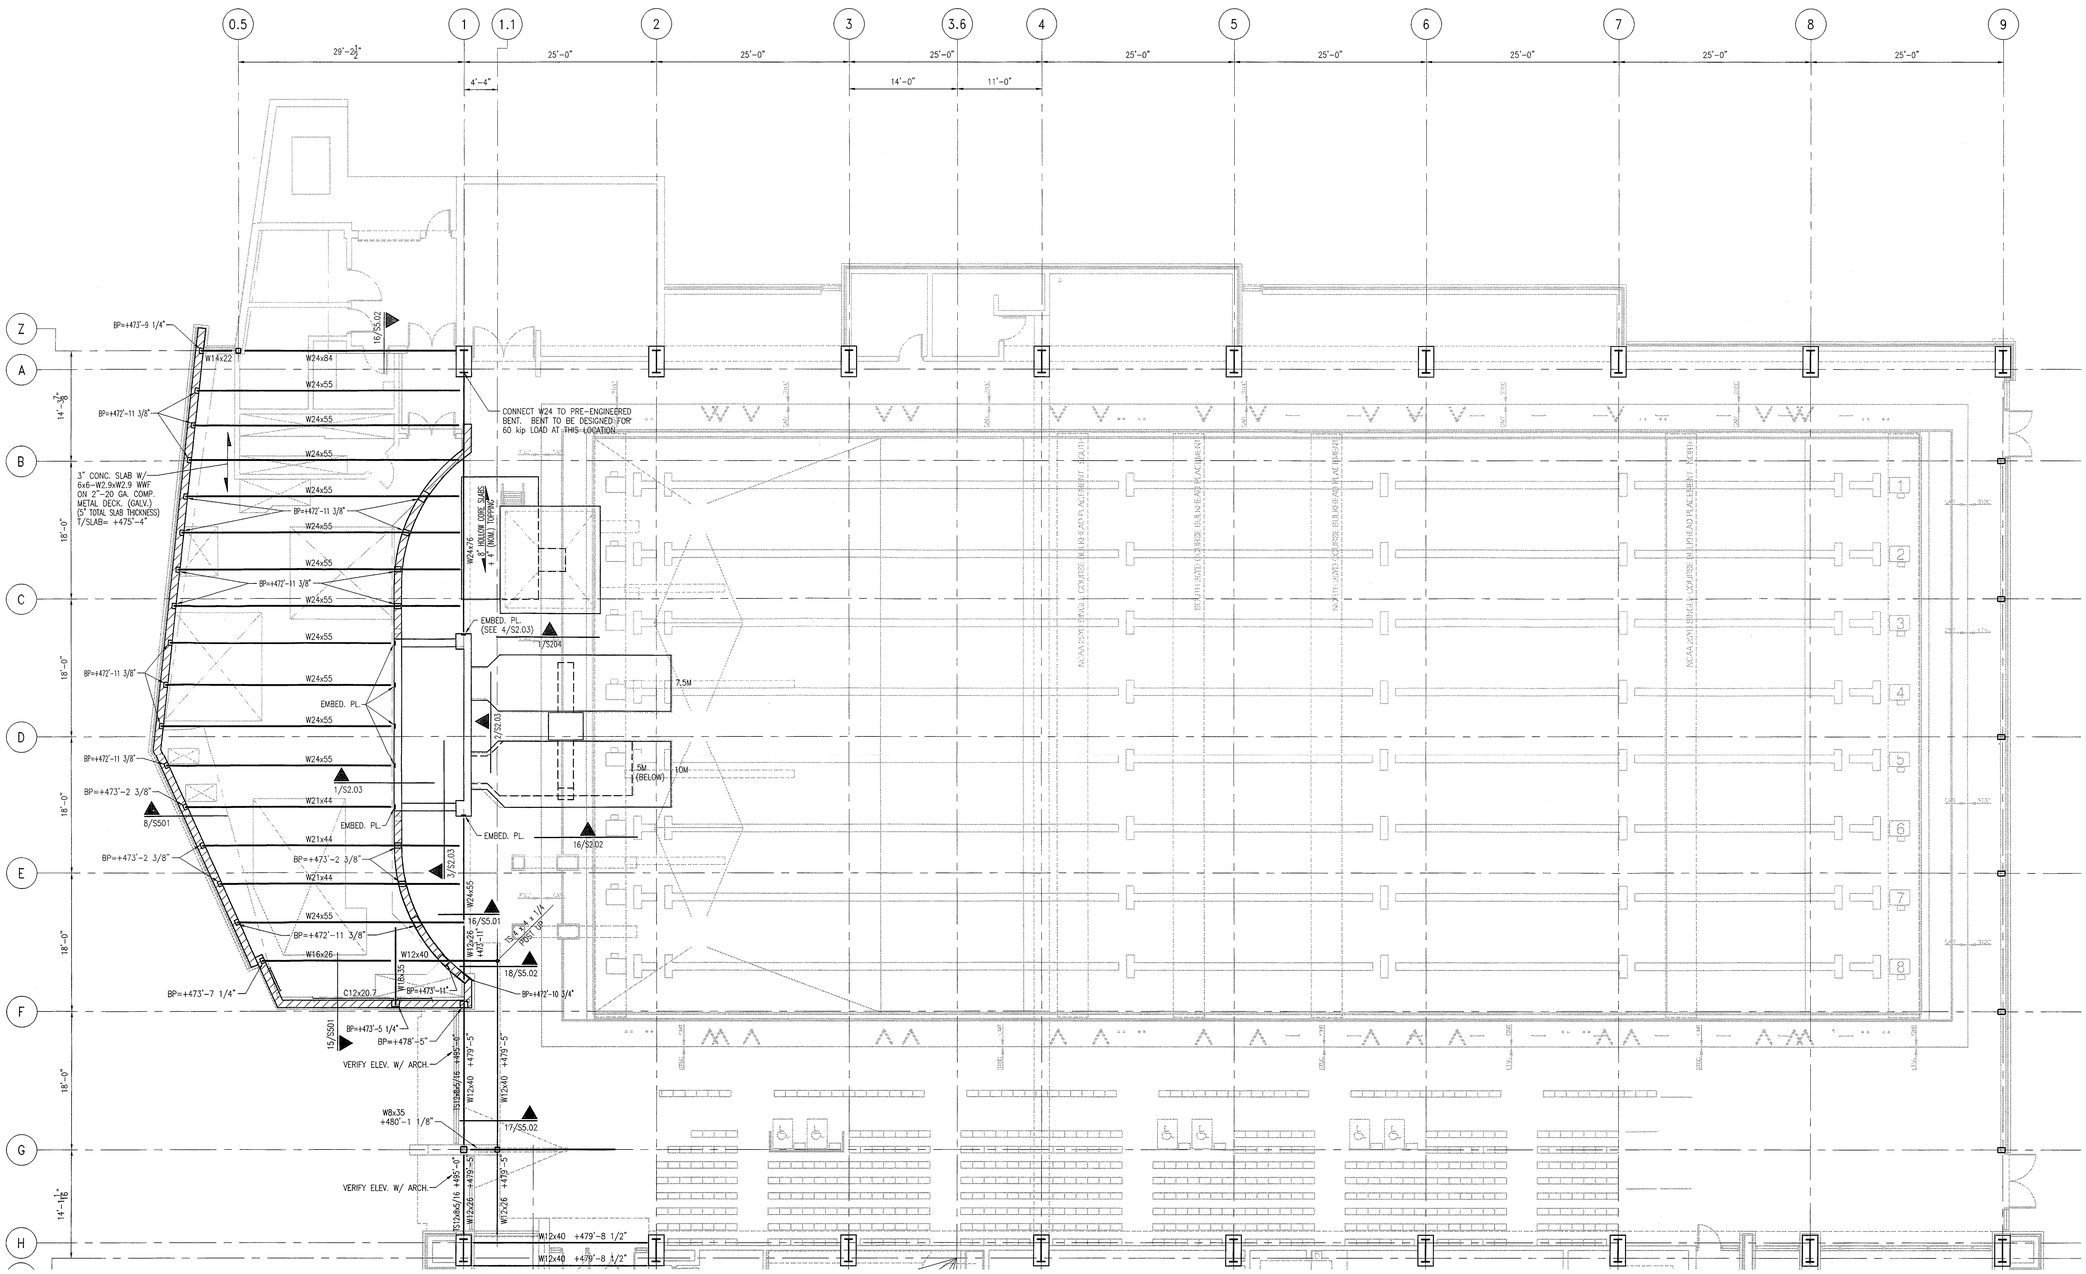

SECOND FLOOR FRAMING PLAN–POOL AREA

SCALE: 1/8"=1'-0"

NORTH

NOTES:

T/STEEL= +474'-11" UNO

ALL BEARING PLATES (BP) THIS SHEET TO BE – 3/4"x10"x12"
SEE PLAN FOR TOP OF PLATE ELEVATIONS.

BROWNING DAY MULLINS DIERDORF ARCHITECTS

Browning Day Mullins Dierdorf Architects
Architecture
Landscape Architecture
Planning

334 North Senate Avenue
Indianapolis, Indiana 46204
P: 317.635.5030
F: 317.634.5409
E-Mail: jlindstaedt@bdmd.com

Circle Design Group, Inc.
Mechanical Electrical Plumbing Engineers

5510 South East Street, Suite F
Indianapolis, Indiana 46227
P: 317.781.6200
F: 317.781.6201
E-Mail: kerry@circledesigngroup.com

Lawson Elser Engineering Consultants
Structural Engineers

650 East Carmel Drive, Suite 150
Carmel, Indiana 46032
P: 317.574.9409
F: 317.574.9431
E-Mail: mlawson@lawsonelser.com

Skees Engineering, Inc.
Civil Engineers

400 Blankenbaker Parkway, Suite 300
Louisville, KY 40243
P: 502.254.2344
F: 502.254.3008
E-Mail: dmckinnon@skees.com

STATE OF KENTUCKY
MICHAEL J. LAWSON
21194
LICENSED PROFESSIONAL ENGINEER

CERTIFICATION

CONSTRUCTION DOCUMENTS

CARDINAL PARK NATATORIUM

UNIVERSITY OF LOUISVILLE

Project:	03006
Drawn:	TJR
Checked:	MJL
Scale:	AS NOTED
Issue Date:	AUGUST 27, 2003
Revision:	

SECOND FLOOR FRAMING

S3.01

OFFICIAL BID DOCUMENT