302-01-12-Natatorium-Orig-2003-Arch-civil-C3.00-grading plan-BD-TIFF

IMPERVIOUS AREA:

Existing Impervious Surface	85,751 Sq. Ft.
Proposed Imperviois Surface	66,050 Sq. Ft.
Total Area of Site	85,751 Sq. Ft.

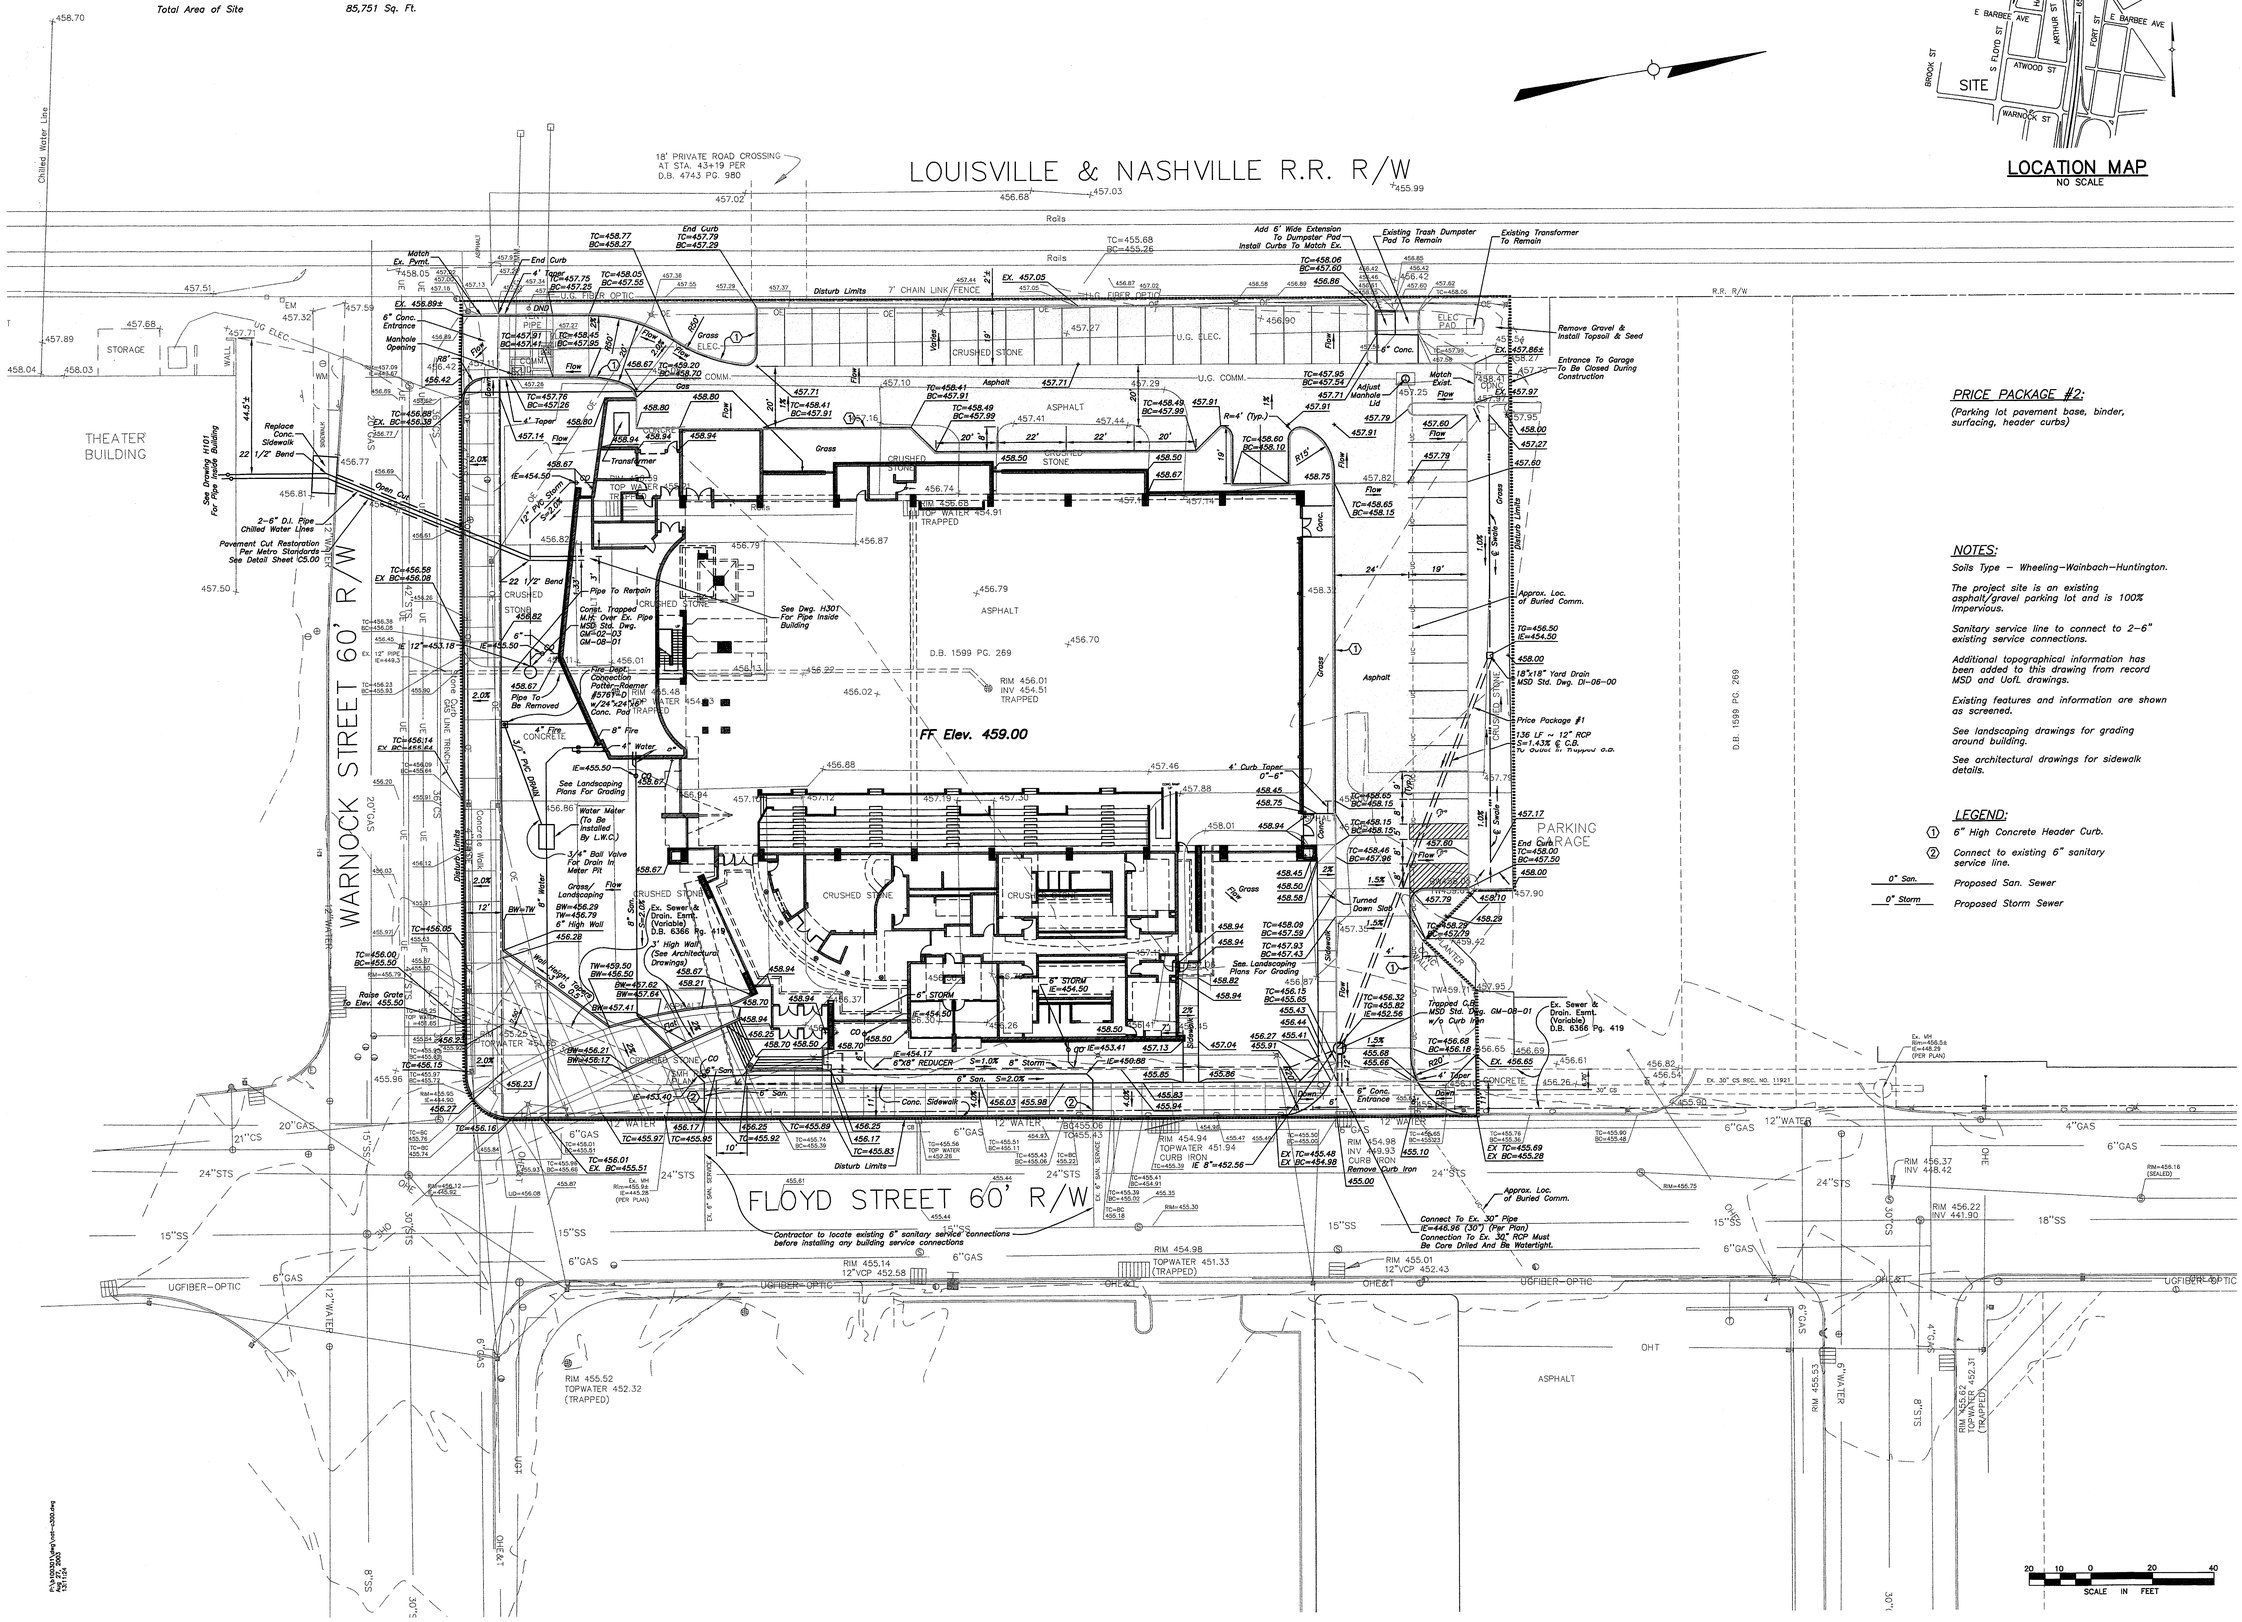

LOCATION MAP
NO SCALE

PRICE PACKAGE #2:

(Parking lot pavement base, binder, surfacing, header curbs)

NOTES:

Soils Type – Wheeling–Wainbach–Huntington.

The project site is an existing asphalt/gravel parking lot and is 100% Impervious.

Sanitary service line to connect to 2–6" existing service connections.

Additional topographical information has been added to this drawing from record MSD and UofL drawings.

Existing features and information are shown as screened.

See landscaping drawings for grading around building.

See architectural drawings for sidewalk details.

LEGEND:

1. 6" High Concrete Header Curb.
2. Connect to existing 6" sanitary service line.

0" San. — Proposed San. Sewer

0" Storm — Proposed Storm Sewer

MSD WM# 8382

BROWNING DAY MULLINS DIERDORF ARCHITECTS

Browning Day Mullins Dierdorf Architects
Architecture
Landscape Architecture
Planning

334 North Senate Avenue
Indianapolis, Indiana 46204
P: 317.635.5030
F: 317.634.5409
E-Mail: jlindstaedt@bdmd.com

Circle Design Group, Inc.
Mechanical Electrical Plumbing Engineers

5510 South East Street, Suite F
Indianapolis, Indiana 46227
P: 317.781.6200
F: 317.781.6201
E-Mail: kerry@circledesigngroup.com

Lawson Elser Engineering Consultants
Structural Engineers

650 East Carmel Drive, Suite 150
Carmel, Indiana 46032
P: 317.574.9409
F: 317.574.9431
E-Mail: mlawson@lawsonelser.com

Skees Engineering, Inc.
Civil Engineers

400 Blankenbaker Parkway, Suite 300
Louisville, KY 40243
P: 502.254.2344
F: 502.254.3008
E-Mail: dmckinnon@skees.com

NO.	REVISED	DATE

PLANS PREPARED BY:

SKEES ENGINEERING, INC.

STATE OF KENTUCKY — DOUGLAS R. McKINNON #10182 — LICENSED PROFESSIONAL ENGINEER

CERTIFICATION

CONSTRUCTION DOCUMENTS

CARDINAL PARK NATATORIUM

UNIVERSITY OF LOUISVILLE

Project:	03006
Drawn:	BDH
Checked:	DPM
Scale:	1"=20'
Issue Date:	AUGUST 27, 2003
Revision:	

LAYOUT & GRADING PLAN

C3.00

OFFICIAL BID DOCUMENT