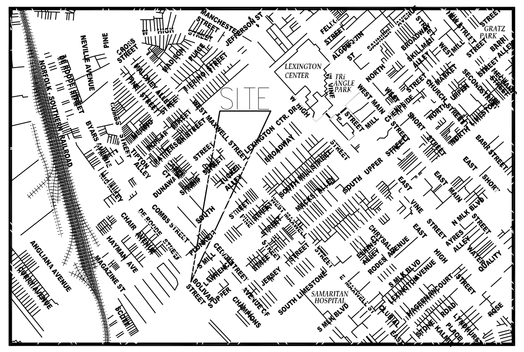

VICINITY MAP (1" = 1000')

LEGEND

- FOUND MONUMENT AS NOTED ON SURVEY
- 24"-LONG, 5/8" DIAMETER REBAR WITH SURVEYOR'S CAP (SET, PLS 3350)
- MAG NAIL WITH ID TAG (SET, PLS 3350)
- CONTROL POINT / BENCHMARK
- STREET LIGHT (LP)
- POWER POLE (PP)
- TELEPHONE POLE (TP)
- FIRE HYDRANT (FH)
- WATER VALVE (WV)
- WATER METER (WM)
- GAS METER (GM)
- GAS VALVE (GV)
- ELECTRIC METER (EM)
- LIGHT POLE (LP)
- POST INDICATOR VALVE (PIV)
- CLEAN OUT (c/o)
- STORM MANHOLE
- SANITARY MANHOLE
- SIGNS
- RCP REINFORCED CONCRETE PIPE
- CMP CORRUGATED METAL PIPE
- * PER PREVIOUS SURVEY - NOT VERIFIED THIS SURVEY

- PVC PLASTIC PIPE
- ADS PLASTIC PIPE
- CPP CORRUGATED PLASTIC PIPE
- VCP VITRIFIED CLAY PIPE
- MH MANHOLE
- INV. INVERT ELEVATION
- F.L. FLOW LINE ELEVATION
- T.G. SURFACE ELEVATION (TOP-OF-GRATE)
- T.R. SURFACE ELEVATION (TOP-OF-RIM)
- CHAIN LINK FENCE
- BOARD FENCE
- WATER LINE
- GAS LINE
- OVERHEAD ELECTRIC
- OVERHEAD TELEPHONE/CABLE
- UNDERGROUND ELECTRIC
- UNDERGROUND TELEPHONE/CABLE
- DECIDUOUS TREE (LEAFY TREE)
- CONIFEROUS TREE (EVERGREEN)
- INDICATES ORIGIN OR OUTLET OF UTILITY OR PIPE IS UNKNOWN
- (99.9') BRACKETED DIMENSIONS ARE PER RECORD SOURCE

UTILITY OWNERS

ELECTRIC
KENTUCKY UTILITIES
500 STONE ROAD
LEXINGTON, KY
BRENT BIRCHELL
(859) 278-9355

WATER
KENTUCKY AMERICAN WATER COMPANY
2300 RICHMOND ROAD
LEXINGTON, KY
GREG TOMCO
(859) 268-6362

WASTE WATER
LFUCG SANITARY DEPARTMENT
LISLE INDUSTRIAL ROAD
LEXINGTON, KY
(859) 258-3410

NATURAL GAS
COLUMBIA GAS COMPANY
2001 MERCER ROAD
LEXINGTON, KY
BRYAN SLONE
(859) 288-0253

TELEPHONE
WINDSTREAM
130 WEST NEW CIRCLE ROAD
LEXINGTON, KY
DOUG BLANDFORD
1-859-357-6250

CABLE TELEVISION
INSIGHT COMMUNICATIONS
2544 PALUMBO DRIVE
LEXINGTON, KY
(859) 514-1400

STATE ROADS
TRANSPORTATION CABINET
DEPARTMENT OF HIGHWAYS
DISTRICT OFFICE NO. 7
763 NEW CIRCLE ROAD NW
LEXINGTON, KENTUCKY

The new look for Digging Safety in Kentucky
Kentucky 811
Call 811 Before You Dig

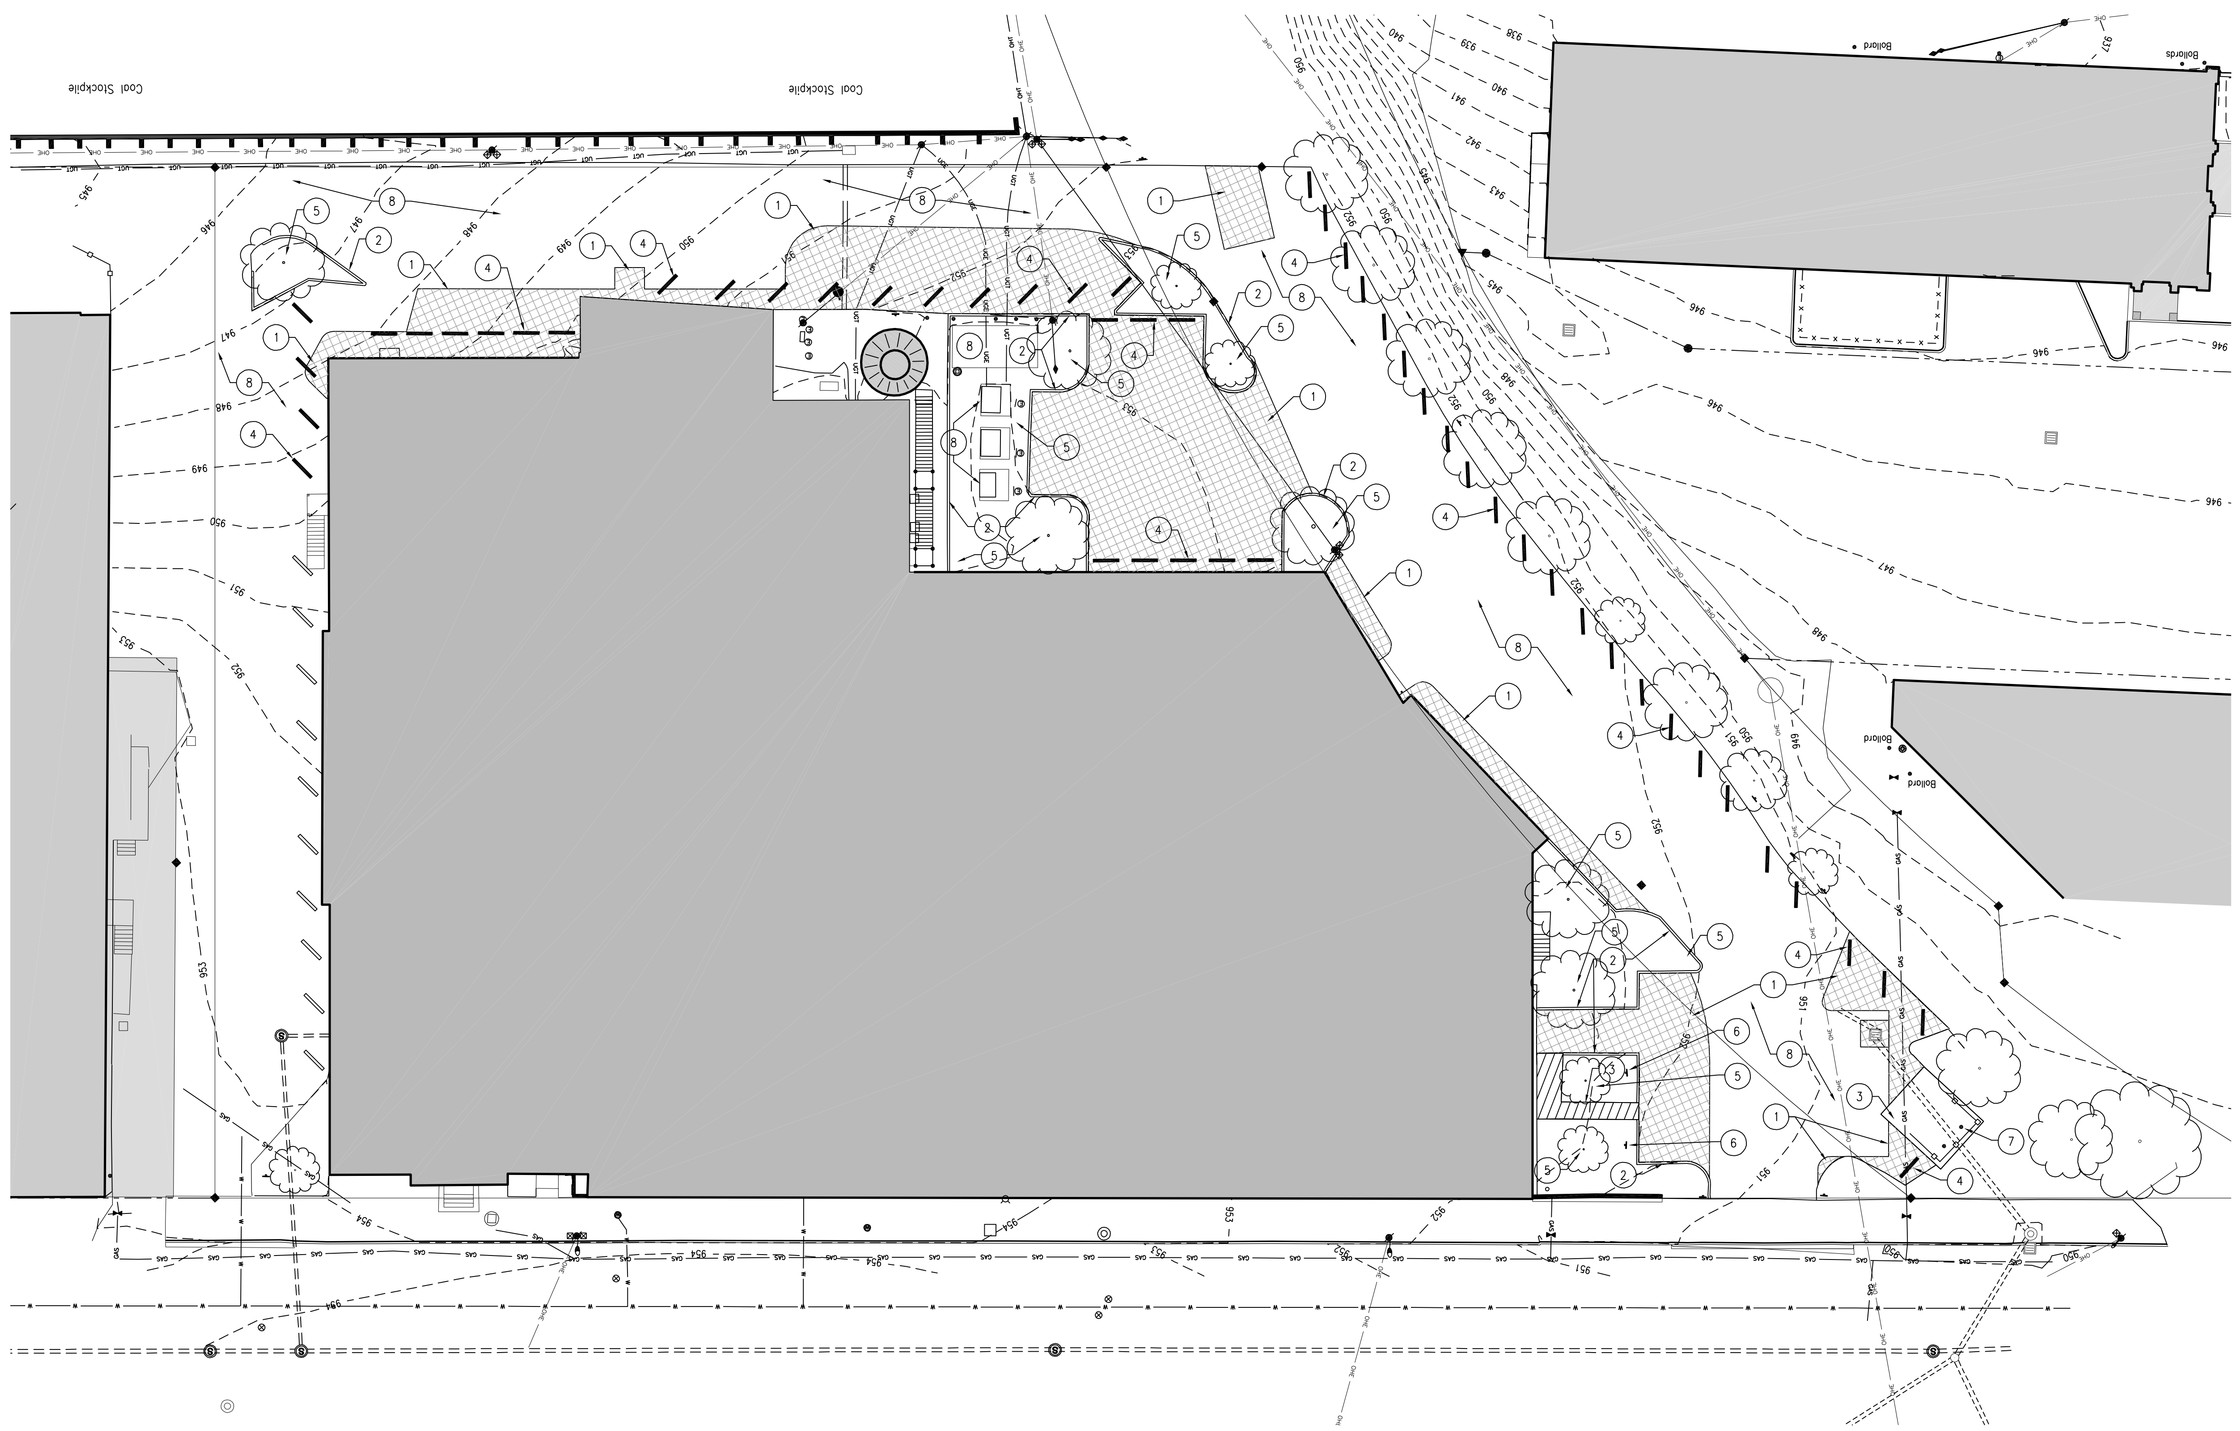

CODED SITE DEMOLITION NOTES

KEY	DESCRIPTION
1	SAWCUT AND REMOVE ASPHALT PAVEMENT
2	REMOVE CONCRETE CURB
3	REMOVE CONCRETE SIDEWALK OR PAD
4	REMOVE PARKING BLOCK (TYPICAL OF ALL AREAS TO BE REPAVED)
5	REMOVE TREE, SHRUB, GROUND COVER, TURF AND SOIL TO DEPTH NECESSARY TO ACCOMMODATE NEW ASPHALT, CONCRETE OR GRAVEL.
6	REMOVE EXISTING SIGN
7	REMOVE EXISTING BOLLARDS AND SCREEN WALL, INCLUDING FOOTINGS
8	PROTECT EXISTING PAVEMENT TO REMAIN

KY STATE PLANE GRID NORTH

GRAPHIC SCALE
20 0 10 20 40 80
(IN FEET)
1 inch = 20 ft.

UNIVERSITY LOFTS - Renovate Academic Facility UK School of Art & Visual Studies

NOT FOR CONSTRUCTION

Site Demolition Plan

Job Number: 1205 | Date: 05/03/2013 | Drawn By: KLW | Checked By: KLW | Revision:

This Drawing and the Design shown thereon are the property of Omni Architects. The reproduction, copying or other use of this Drawing or Design without the written consent of Omni Architects is prohibited.

CARMAN
310 Old Vine Street
Lexington, Kentucky 40507
Tel: (859) 254-9633
Fax: (859) 255-8025
www.carmansite.com
SUSTAINABILITY • PLANNING
Landscape Architecture • Land Planning
Site Engineering

Omni ARCHITECTS
212 North Upper Street
Lexington, Kentucky 40507-1001
p 859.252.8664 f 859.253.2338
www.omniarchitects.com

50% CONSTRUCTION DOCUMENTS

C200