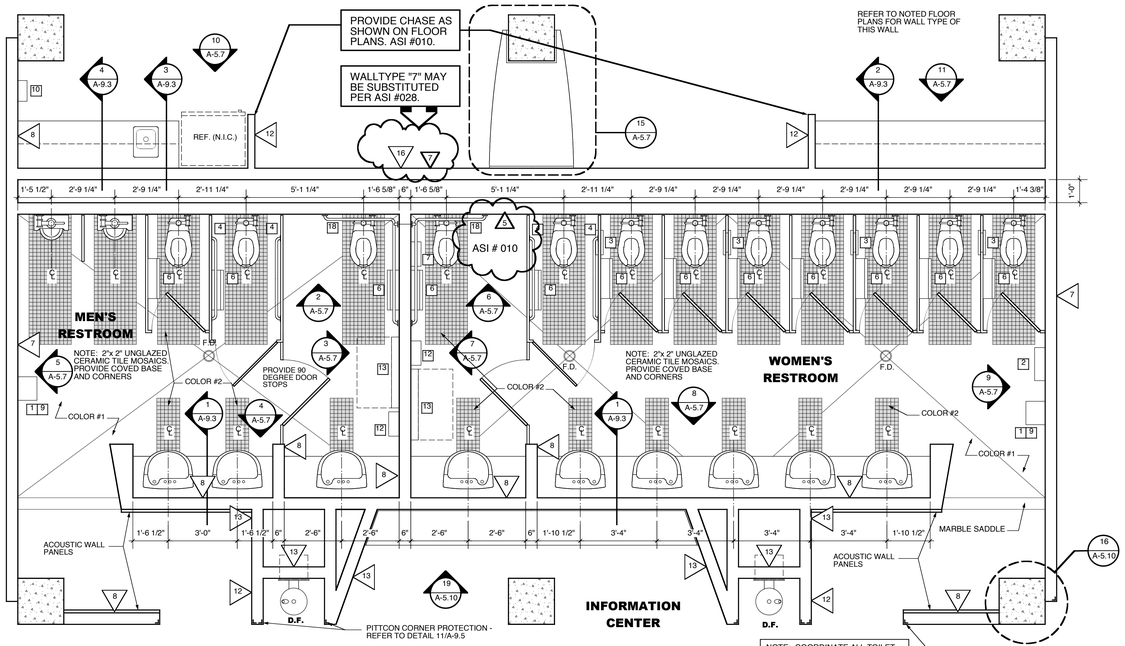

1 ENLARGED PLAN @ MEN'S/WOMEN'S RESTROOM
3/8" = 1'- 0"

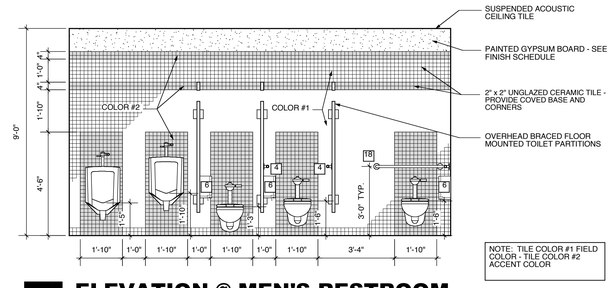

2 ELEVATION @ MEN'S RESTROOM
3/8" = 1'- 0"

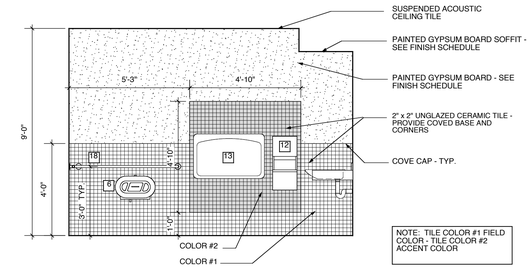

3 ELEVATION @ MEN'S RESTROOM
3/8" = 1'- 0"

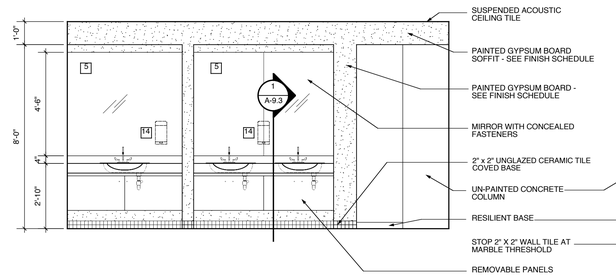

4 ELEVATION @ MEN'S RESTROOM
3/8" = 1'- 0"

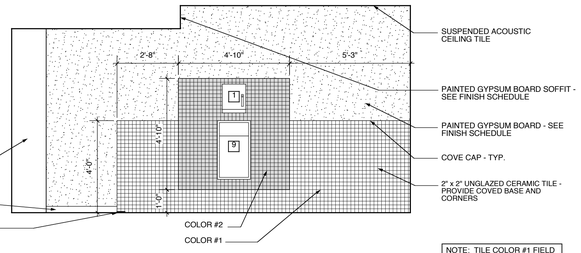

5 ELEVATION @ MEN'S RESTROOM
3/8" = 1'- 0"

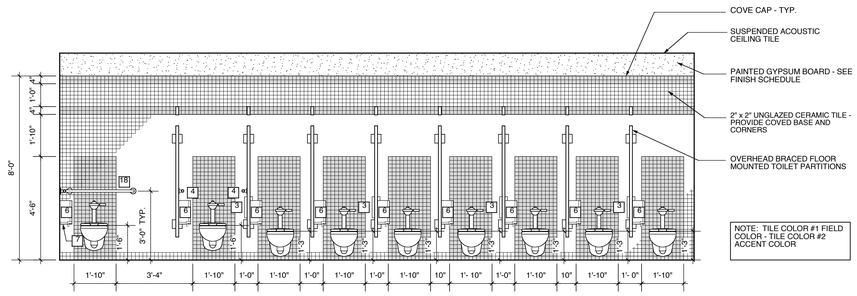

6 ELEVATION @ WOMEN'S RESTROOM
3/8" = 1'- 0"

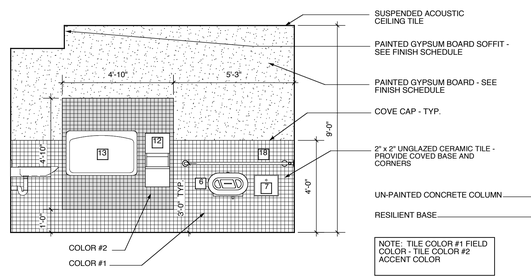

7 ELEVATION @ WOMEN'S RESTROOM
3/8" = 1'- 0"

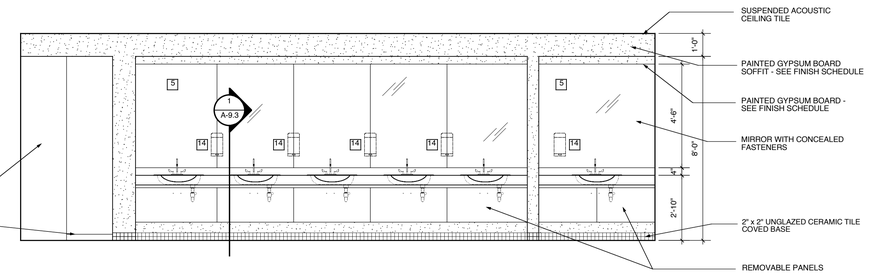

8 ELEVATION @ WOMEN'S RESTROOM
3/8" = 1'- 0"

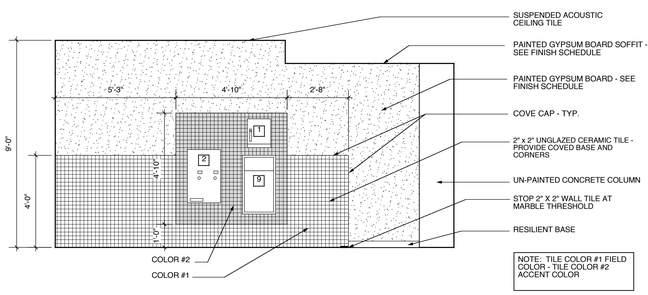

9 ELEVATION @ WOMEN'S RESTROOM
3/8" = 1'- 0"

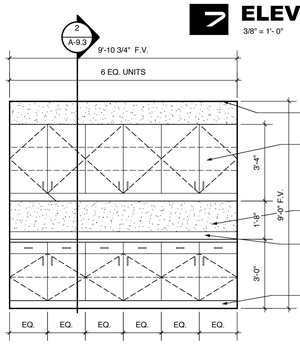

10 CASEWORK ELEVATION
3/8" = 1'- 0"

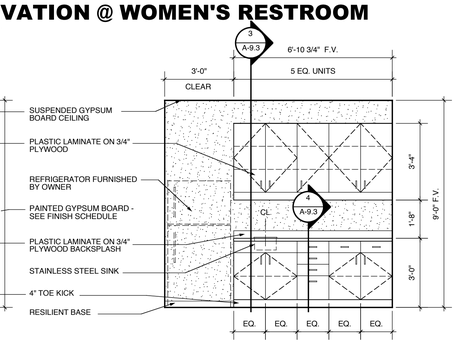

11 CASEWORK ELEVATION
3/8" = 1'- 0"

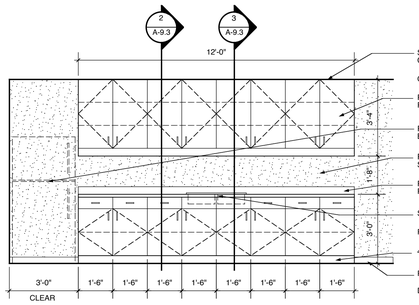

12 CASEWORK ELEVATION
3/8" = 1'- 0"

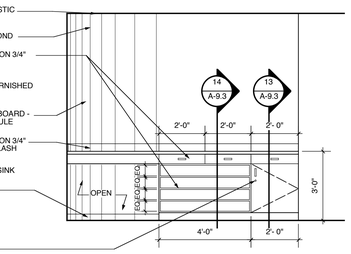

13 CASEWORK ELEVATION
3/8" = 1'- 0"

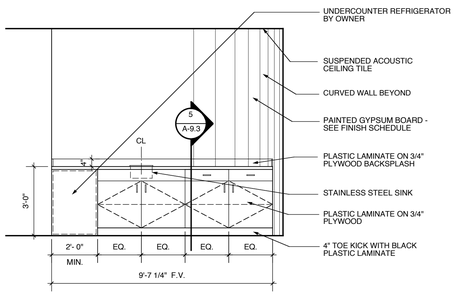

14 CASEWORK ELEVATION
3/8" = 1'- 0"

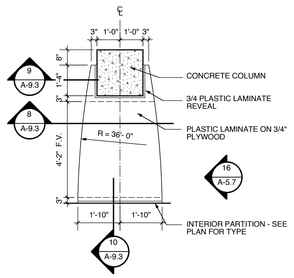

15 CASEWORK PLAN
3/8" = 1'- 0"

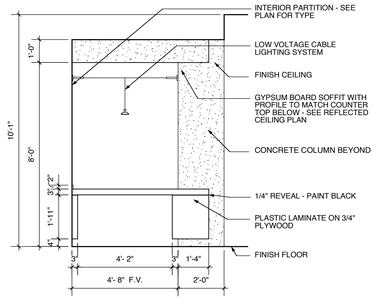

16 CASEWORK ELEVATION
3/8" = 1'- 0"

MOUNT ALL ACCESSORIES IN ACCORDANCE WITH ADA REQUIREMENTS

TOILET ACCESSORY SCHEDULE - Section 10801

#	ITEM	MFR.	MODEL	MTG. HT.	REMARKS
1	Surface-mounted roll-paper towel dispenser	(Owner furnished and installed- not in contract)			
2	Surface-mounted napkin/tampon vendor	(Owner furnished and installed- not in contract)			
3	Partition mounted napkin disposal	(Owner furnished and installed- not in contract)			
4	Grab bar 42"	Bobrick	B-6206 x 42	3' 0" from centerline	
5	Mirror with concealed fasteners				See specs. 08814
6	Toilet paper dispenser	(Owner furnished and installed- not in contract)			
7	Surface-mounted napkin disposal	Bobrick	B-4353	2' 6" from top	
8	NOT USED	-	-	-	
9	Large capacity surface-mounted waste receptacles	Bobrick	B-277	4' 0" from top	
10	Surface mounted paper towel dispenser	(Owner furnished and installed- not in contract)			
11	NOT USED	-	-	-	
12	Surface-mounted paper towel disp./waste receptacles	(Owner furnished and installed- not in contract)			
13	Baby changing station	SAF	K901-C	26 1/2" closed	
14	Soap dispenser - Adhesive mounted	(Owner furnished and installed- not in contract)			
15	Utility shelf with mop holder	Bobrick	B-239		
16	NOT USED	-	-	-	
17	NOT USED	-	-	-	
18	Grab bar 36" x 54"	Bobrick	B-6237	3' 0" from centerline	

RECORD DOCUMENTS

These Record Documents have been prepared based on information provided by others. The Consultant has not verified the accuracy and/or completeness of this information and shall not be responsible for any errors or omissions that may be incorporated as a result of erroneous information provided by others.

Omni ARCHITECTS — 12/1/02 DATE

MICHAEL W. JACOBS — REGISTERED NO. 2969 — COMMONWEALTH OF KENTUCKY — ARCHITECT

REVISIONS	DATE
1	
2	
3	
4	
5	
6	
7	
8	
9	

NORTHERN KENTUCKY UNIVERSITY
NATURAL SCIENCE BUILDING

RECORD DATE

DRAWN BY: SEH,DA,TH
CHECKED BY: MWJ
A & E FILE Nº
DATE: 6/99

COMMONWEALTH OF KENTUCKY
FINANCE AND ADMINISTRATION CABINET
DIVISION OF ENGINEERING
DEPARTMENT FOR FACILITIES MANAGEMENT
FRANKFORT, KENTUCKY

Omni Architects

DRAWING Nº: A-5.7
REVIEWED DIV. OF ENGR.
ENGR. FILE Nº: I-111

AGENCY AUTHORIZED AGENT — APPROVED FOR PROGRAM CONCEPT ONLY — DATE
DIVISION OF ENGINEERING — APPROVED FOR PROGRAM CONCEPT ONLY — DATE

ENLARGED PLANS, ELEVATIONS

A-5.7