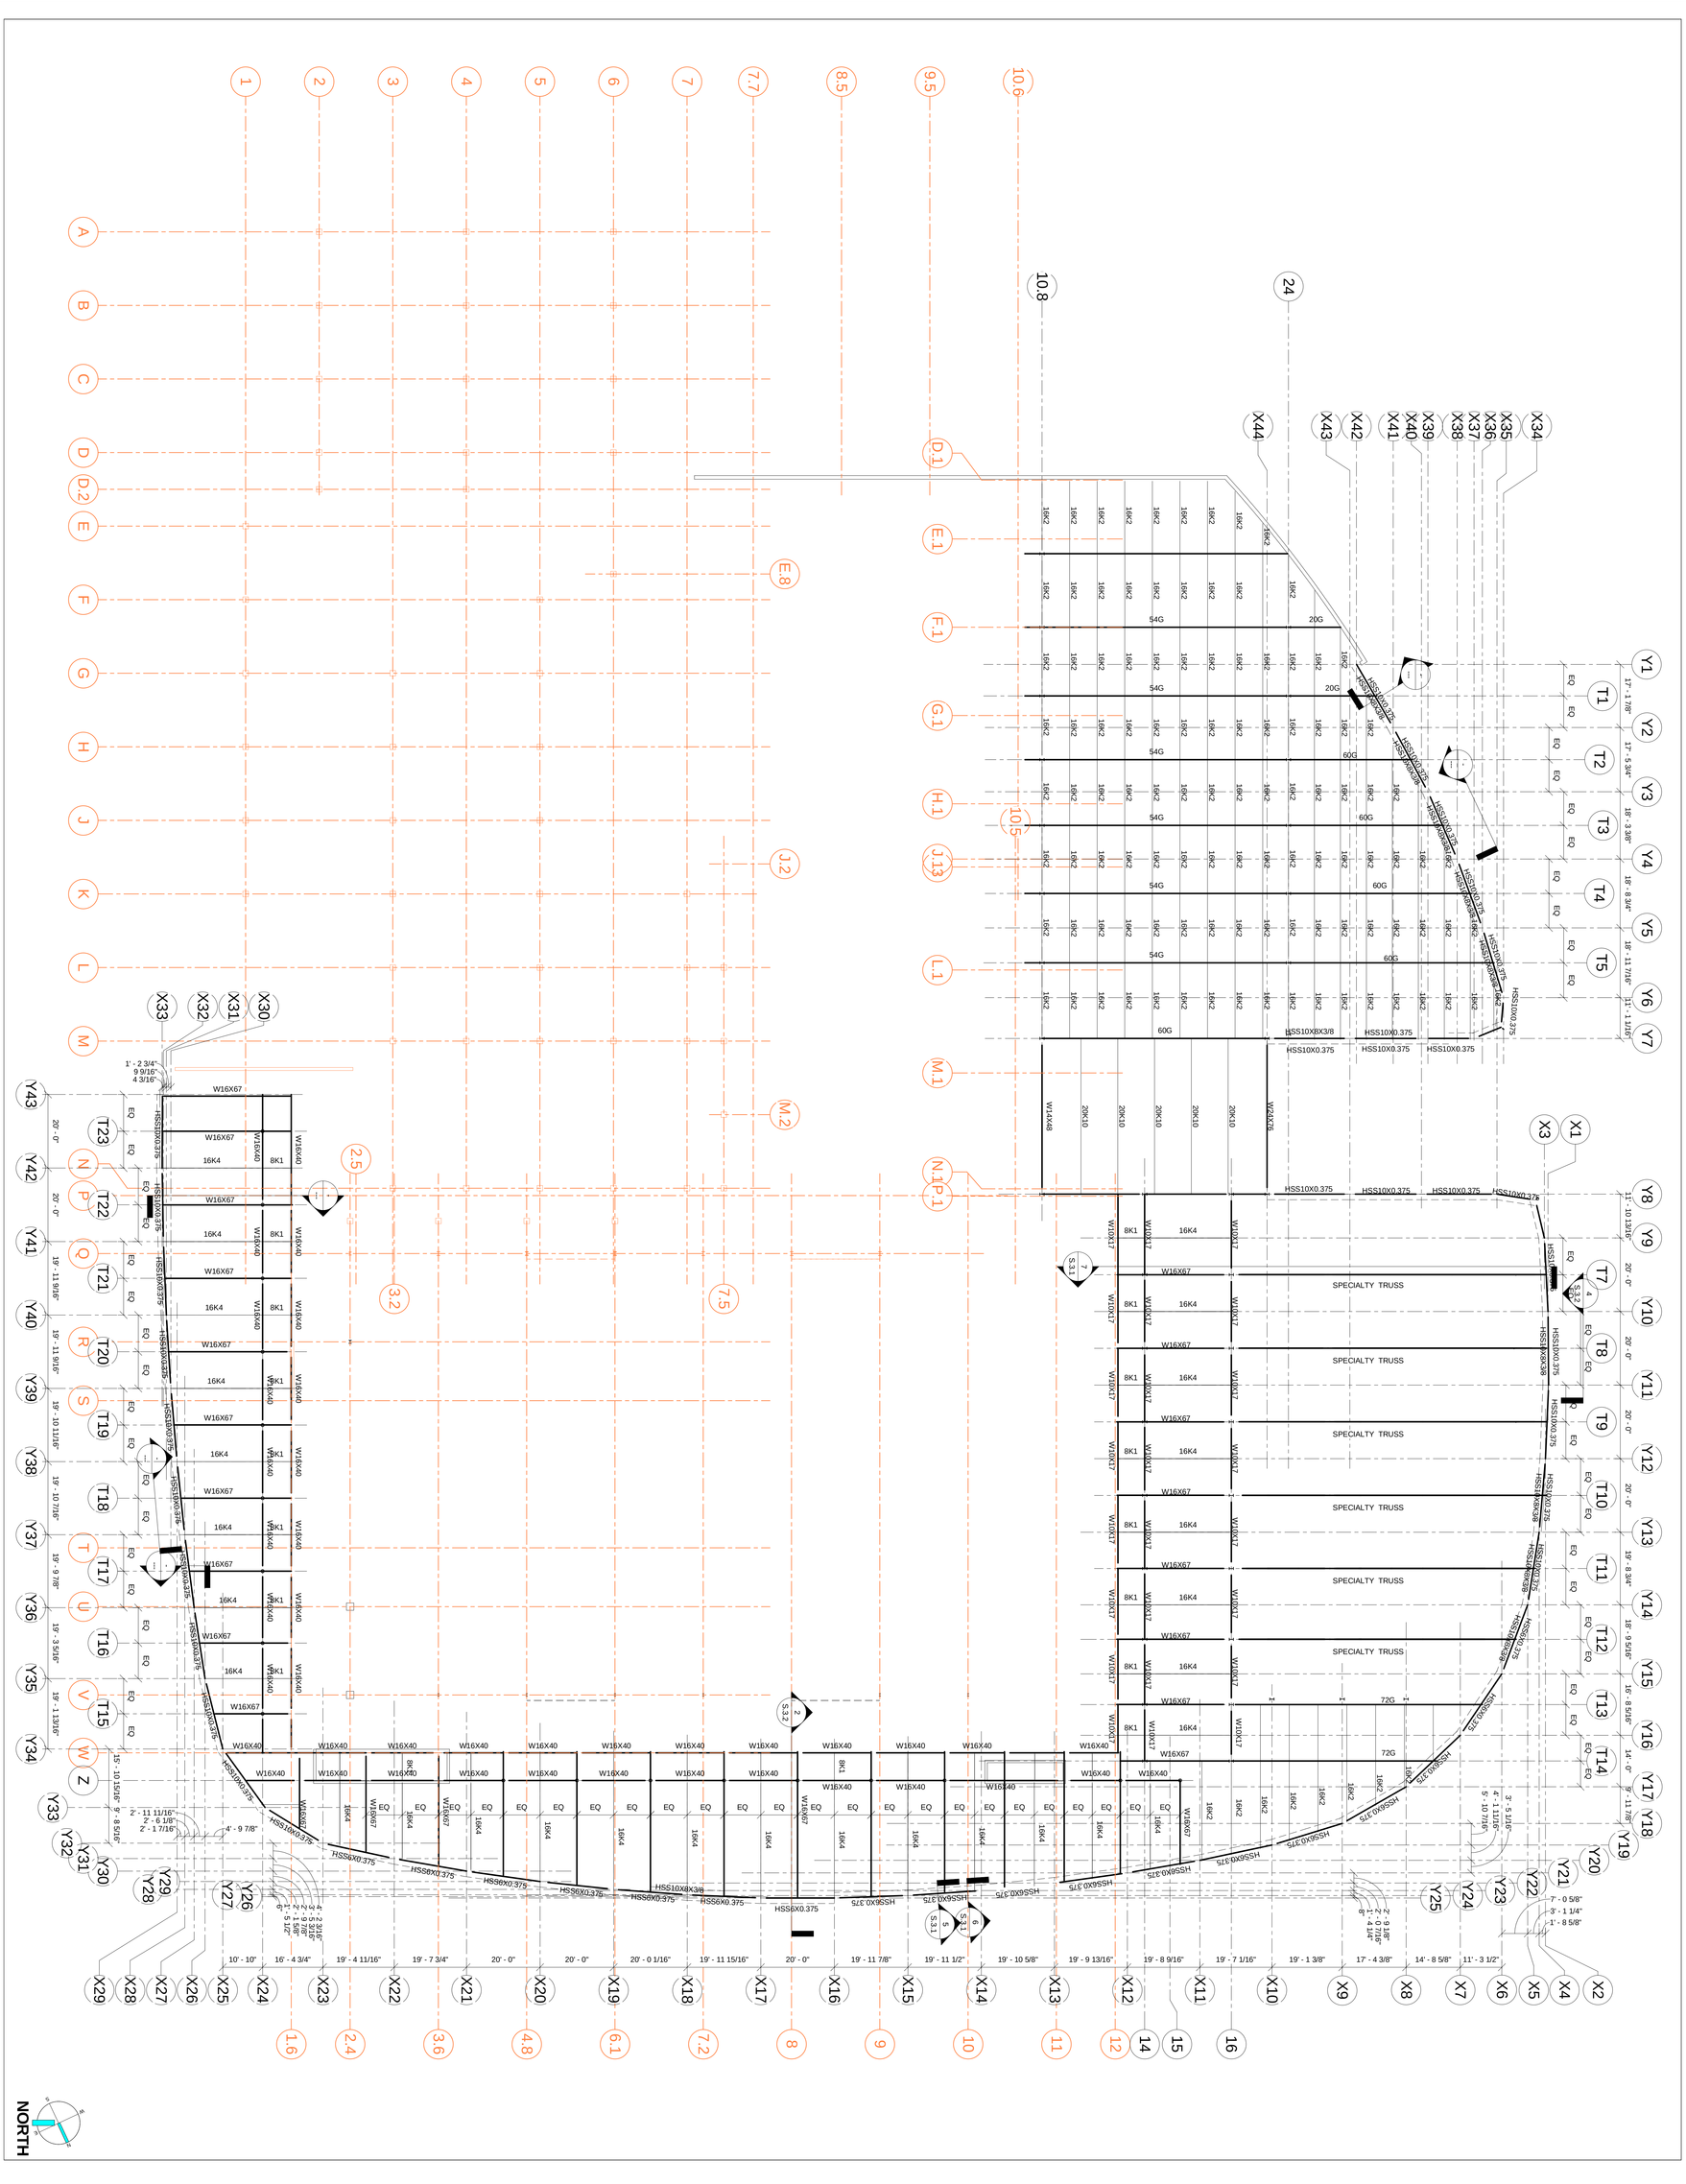

S.2.2

Northern Kentucky University - Student Recreation Center

				#	Revision Date
Drawing Name:	ROOF FRAMING PLAN				
NKU Project Number:					
Project Number:		**Project Number**			
Date:		Issue Date			
Drawn By:	Author	**Checked By:**	Checker		

Omni ARCHITECTS
212 North Upper Street
Lexington, Kentucky 40507-1001
p 859.252.6664 f 859.253.2358
www.omniarchitects.com

bfmj
Buell Fryer McReynolds Jahed
Consulting Structural Engineers
620 EUCLID AVENUE PH: (859) 278-5050
LEXINGTON, KY 40502 FAX: (859) 278-6060
www.bfmj.com
BFMJ No. 11107

NOT FOR CONSTRUCTION