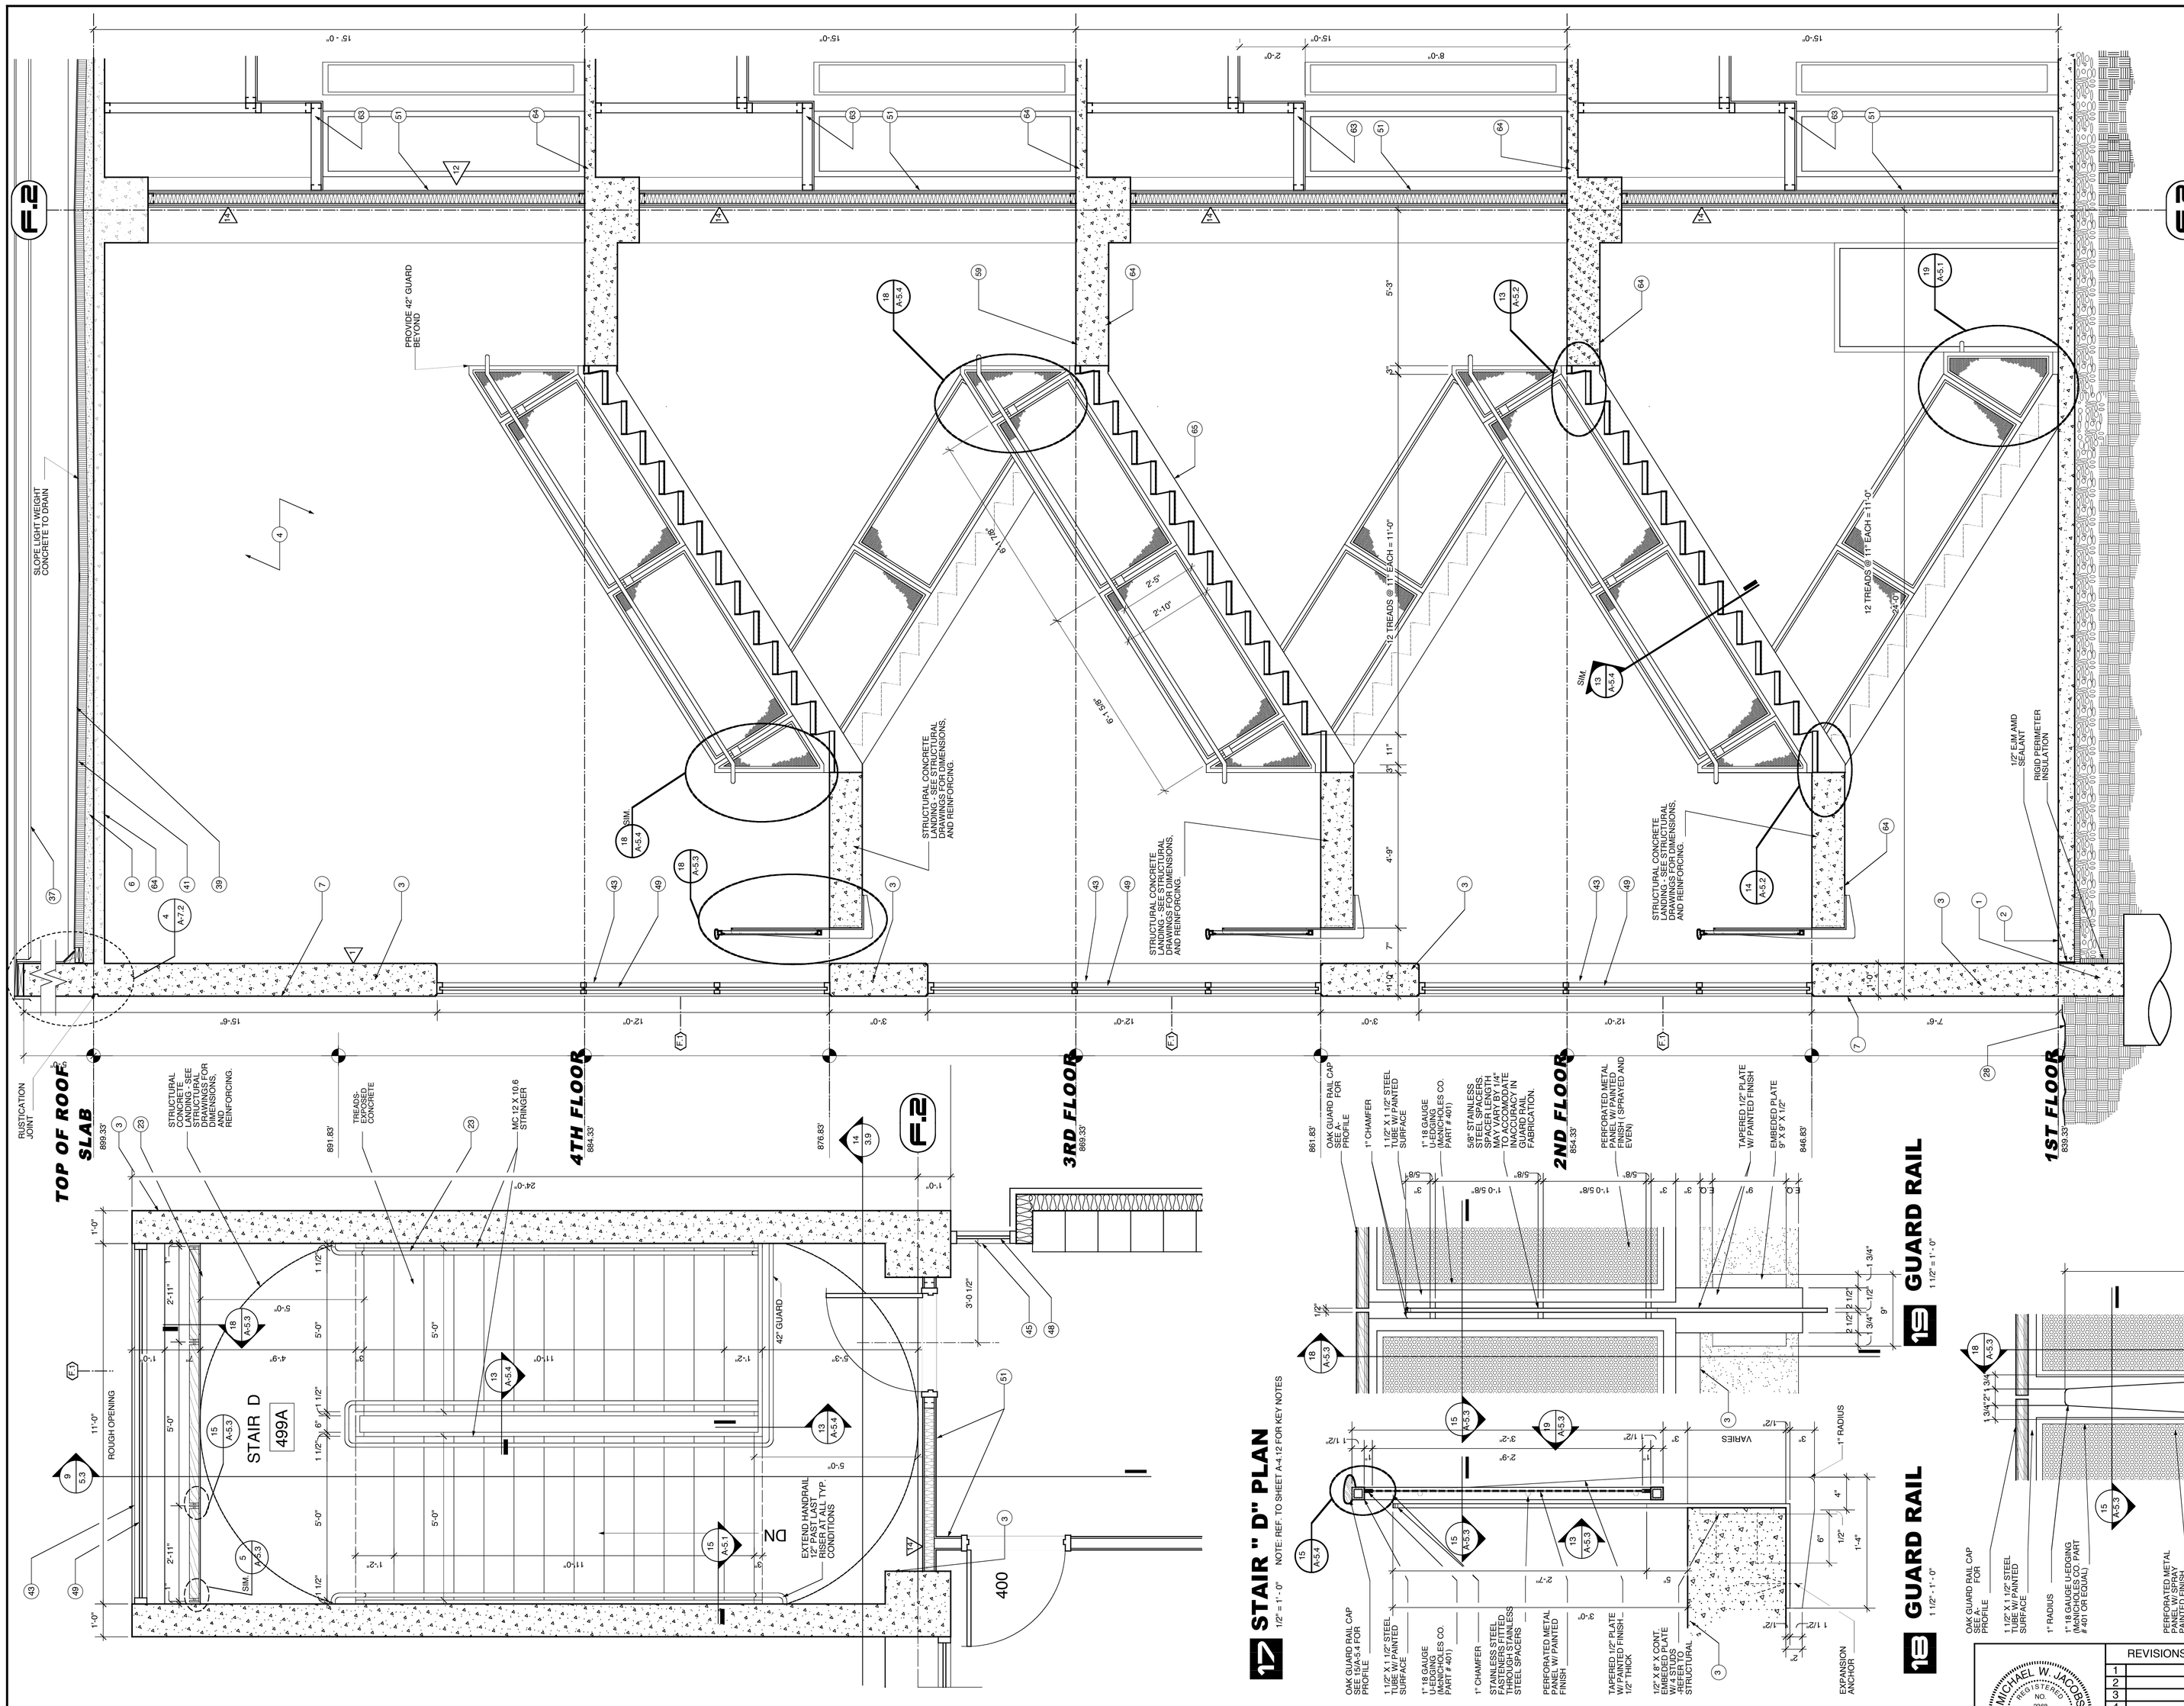

17 STAIR " D" PLAN
1/2" = 1'-0"
NOTE: REF. TO SHEET A-4.12 FOR KEY NOTES

9 STAIR " D " SECTION
1/2" = 1'-0"
NOTE: REF. TO SHEET A-4.12 FOR KEY NOTES

19 GUARD RAIL
1 1/2" = 1'-0"

15 GUARD RAIL
3" = 1'-0"

10 GUARD RAIL
3" = 1'-0"

5 GUARD RAIL
3" = 1'-0"

14 GUARD RAIL
3" = 1'-0"

13 GUARD RAIL
1 1/2" = 1'-0"

1. STRUCTURAL CONCRETE FOUNDATION - SEE STRUCTURAL DRAWINGS FOR DIMENSIONS, REINFORCING, AND BEARING POINTS
2. STRUCTURAL CONCRETE SLAB - SEE STRUCTURAL DRAWINGS FOR DIMENSIONS, REINFORCING, AND BEARING POINTS
3. EXPOSED CAST-IN-PLACE CONCRETE SURFACE - DO NOT PAINT
4. EXPOSED CAST-IN-PLACE CONCRETE SURFACE BEYOND
5. EXPOSED CAST-IN-PLACE CONCRETE SURFACE - SEE ARCHITECTURAL DRAWINGS FOR FINISH
6. LIGHTWEIGHT CONCRETE TOPPING OVER STRUCTURAL CONCRETE SLAB WITH ARCHITECTURAL FINISH AND FINISH SCHEDULE
7. CONCRETE BEVEL FOR SURFACE-MOUNTED LIGHT FIXTURE
8. CONCRETE MASONRY UNITS WITH ARCHITECTURAL FINISH - SEE ARCHITECTURAL DRAWINGS FOR FINISH SCHEDULE FOR FINISH
9. EXPOSED STEEL STRUCTURE WITH ARCHITECTURAL FINISH - SEE STRUCTURAL DRAWINGS FOR SIZE AND DIMENSIONS
10. STEEL STRUCTURE - SEE STRUCTURAL DRAWINGS FOR SIZE AND DIMENSIONS
11. EXPOSED STEEL STRUCTURE WITH ARCHITECTURAL FINISH - SEE STRUCTURAL DRAWINGS FOR SIZE AND DIMENSIONS
12. STEEL EDGE ANGLE - SEE STRUCTURAL DRAWINGS FOR SIZE AND DIMENSIONS
13. 16 GAUGE COLD-FORMED METAL STUDS AT 16" ON CENTER
14. 16 GAUGE COLD-FORMED METAL FRAMING AT 16" ON CENTER
15. SECURE EACH COLD-FORMED FRAMING MEMBER TO STRUCTURAL STEEL WITH SLIP JOINT FOR DEFLECTION
16. SLOPED CONCRETE SURFACE
17. PROVIDE FOUBLE STUDS AT THIS LOCATION
18. METAL STUDS AT 16" ON CENTER
19. METAL FRAMING AT 16" ON CENTER
20. EXTERIOR ALUMINUM GUARDRAIL WITH BLACK FLUOROPOLYMER FINISH - 42" HIGH
21. METAL HANDRAIL / GUARDRAIL WITH PAINTED FINISH
22. HOLLOW METAL DOOR AND FRAME WITH PAINTED FINISH
23. FIRE-TREATED WOOD BLOCKING
24. SHIM AS REQUIRED AT PERIMETER
25. SOLID SURFACING WINDOW SILL
26. APPROXIMATE FINISH GRADE - SEE SITE DRAWINGS FOR ELEVATION
27. AIR INFILTRATION BARRIER WITH EXPOSED EXTERIOR FINISH - SEE DRAWINGS ON EXTERIOR EVERSIDE SHEETS ON WHICH BARRIER ON INTERIOR FACE OF WALL IS REQUIRED - SEE ALSO INSULATION
28. 1/2" EJM AND SEALANT
29. BACKER ROD AND SEALANT IN COMPOSITE ALUMINUM PANEL JOINTS - SEE ELEVATIONS
30. COMPOSITE ALUMINUM SPANDREL SURFACE WITH PAINTED FINISH
31. COMPOSITE ALUMINUM PANEL SYSTEM WITH FLUOROPOLYMER FINISH - COLOR SELECTED BY ARCHITECT WITH ALUMINUM FRAME WITH ALUMINUM MOUNTING TRACKS AND SHIMS AS REQUIRED TO ACCOMODATE ALUMINUM FLASHING AND WEEP HOLES - DO NOT MIX ALUMINUM COMPOSITE PANEL SYSTEM PANELS
32. COMPOSITE ALUMINUM PANEL SYSTEM BEYOND
33. COMPOSITE ALUMINUM PANEL CORNER MITER - SEE ELEVATIONS - MATCH ALUMINUM COMPOSITE PANEL COLOR
34. EXTRUDED ALUMINUM COPING WITH FLUOROPOLYMER FINISH - MATCH ALUMINUM COMPOSITE PANEL COLOR
35. EXTRUDED ALUMINUM FASCIA/ROOF EDGE WITH FLUOROPOLYMER FINISH TO MATCH ALUMINUM COMPOSITE PANEL COLOR
36. HOT-ASPHALT APPLIED MULTI-PLY SBS MODIFIED BITUMEN ROOFING SYSTEM, INCLUDING VAPOR RETARDER, ROOF BOARD - INSULATION TO BE APPROVED BY ROOFING MANUFACTURER - SEE ROOF PROTECTION MAT WHERE REQUIRED - SEE ROOF PLAN FOR ADDITIONAL INFO
37. SLOPE RIGID INSULATION BOARD AT 1/4" PER FOOT TO DRAIN AS SHOWN ON ROOF PLAN - R-20 AVERAGE
38. UNIFORM THICKNESS RIGID INSULATION OVER ROOF DECK
39. 1/2" GLASSMAT-FACED GYPSUM THERMAL BARRIER BOARD
40. STOREFRONT FRAMING - ALUMINUM WITH BLACK FLUOROPOLYMER FINISH
41. COMPOSITE ALUMINUM PANEL GLASS PANELS WITH ALUMINUM FRAME WITH ALUMINUM MOUNTING TRACKS AND ALUMINUM COMPOSITE PANEL COLOR
42. THERMALLY-BROKEN ALUMINUM STOREFRONT FRAMING SYSTEM WITH ALUMINUM MOUNTING TRACKS AND ALUMINUM COMPOSITE PANEL COLOR
43. CURTAINWALL FRAMING SYSTEM WITH ALUMINUM MOUNTING TRACKS AND ALUMINUM COMPOSITE PANEL COLOR
44. THERMALLY-BROKEN ALUMINUM STOREFRONT WITH FLUOROPOLYMER FINISH
45. 1" INSULATING CLEAR GLAZING WITH LOW-EMISSIVITY COATING
46. 1" INSULATING GREY TINTED GLAZING WITH LOW-EMISSIVITY COATING
47. 5/8" GYPSUM BOARD OVER VAPOR RETARDER OVER 2" METAL STUDS OVER 2" METAL FURRING
48. 5/8" GYPSUM BOARD - SEE FINISH SCHEDULE FOR RATED WALL TYPE
49. 5/8" GYPSUM BOARD BEYOND
50. SUSPENDED ACOUSTIC CEILING SYSTEM WITH 2'X2' PANELS - SEE FINISH SCHEDULE FOR PANEL TYPES
51. 5/8" GYPSUM BOARD - SEE FINISH SCHEDULE FOR TYPE
52. WALL BASE - SEE SCHEDULE FOR TYPE
53. STEEL ACOUSTIC LOUVER WITH FLUOROPOLYMER FINISH - SEE ENLARGED PLANS AND ELEVATIONS
54. LABORATORY CASEWORK - SEE ENLARGED PLANS AND ELEVATIONS
55. LIGHTWEIGHT CONCRETE TOPPING OVER STRUCTURAL METAL DECK WITH ARCHITECTURAL FINISH AS SHOWN ON ROOF PLAN
56. EXPOSED CONCRETE AUTO SCRUB BAR HARDENER / SEALER
57. AT HIGH SURFACE MOUNTED CAST IRON DRAIN - SEE PLUMBING DRAWINGS
58. COMPOSITE DRAINAGE / PROTECTION BOARD WITH INTEGRAL FELT TO ACCOMODATE HOT-ASPHALT WATERPROOFING MEMBRANE - SEE ROOF PLAN FOR ADDITIONAL INFO
59. CONCRETE BEVEL IN CONCRETE SURFACE
60. 5/8" GYPSUM BOARD OVER METAL STUDS - SEE FINISH SCHEDULE
61. STRUCTURAL CONCRETE FRAME AND SLAB - SEE STRUCTURAL DRAWINGS
62. 5/8" GYPSUM BOARD OVER METAL STUDS - SEE FINISH SCHEDULE
63. EXPOSED STEEL STAIR SYSTEM WITH PAINTED FINISH - FILL STEEL TREAD WITH CONCRETE - SEE STRUCTURAL DRAWINGS
64. 1 1/2" DIAMETER PIPE HANDRAILS AND 1/2" DIAMETER PIPE GUARDS - SEE FLOOR FINISH - SEE ROOM FINISH SCHEDULE FOR TYPE

REVISIONS	DATE
1	
2	
3	
4	
5	
6	
7	
8	
9	

MICHAEL W. JACOBS REGISTERED NO 2368 COMMONWEALTH OF KENTUCKY ARCHITECT

RECORD DOCUMENTS
These Record Documents have been prepared based on information provided by others. The Consultant has not verified the accuracy and/or completeness of this information and shall not be responsible for any errors or omissions that may be incorporated as a result of erroneous information provided by others.

Omni ARCHITECTS
12/1/02
DATE

NORTHERN KENTUCKY UNIVERSITY
NATURAL SCIENCE BUILDING

RECORD DATE

DRAWN BY: NXD, MB
CHECKED BY: MWJ
A & E FILE N°
DATE: 6/99

COMMONWEALTH OF KENTUCKY
FINANCE AND ADMINISTRATION CABINET
DIVISION OF ENGINEERING
DEPARTMENT FOR FACILITIES MANAGEMENT
FRANKFORT, KENTUCKY

Omni Architects

DRAWING N° A-5.3
REVIEWED DIV. OF ENGR.
ENGR. FILE N° I-111

AGENCY AUTHORIZED AGENT — DATE
DIVISION OF ENGINEERING — APPROVED FOR PROGRAM CONCEPT ONLY — DATE
APPROVED FOR PROGRAM CONCEPT ONLY

STAIR " D "
A-5.3